


Notes

All work to be in accordance with the current Building Regulations, all relevant British Standard Codes of Practice.
Contractor to check all dimensions on site prior to commencement of works.

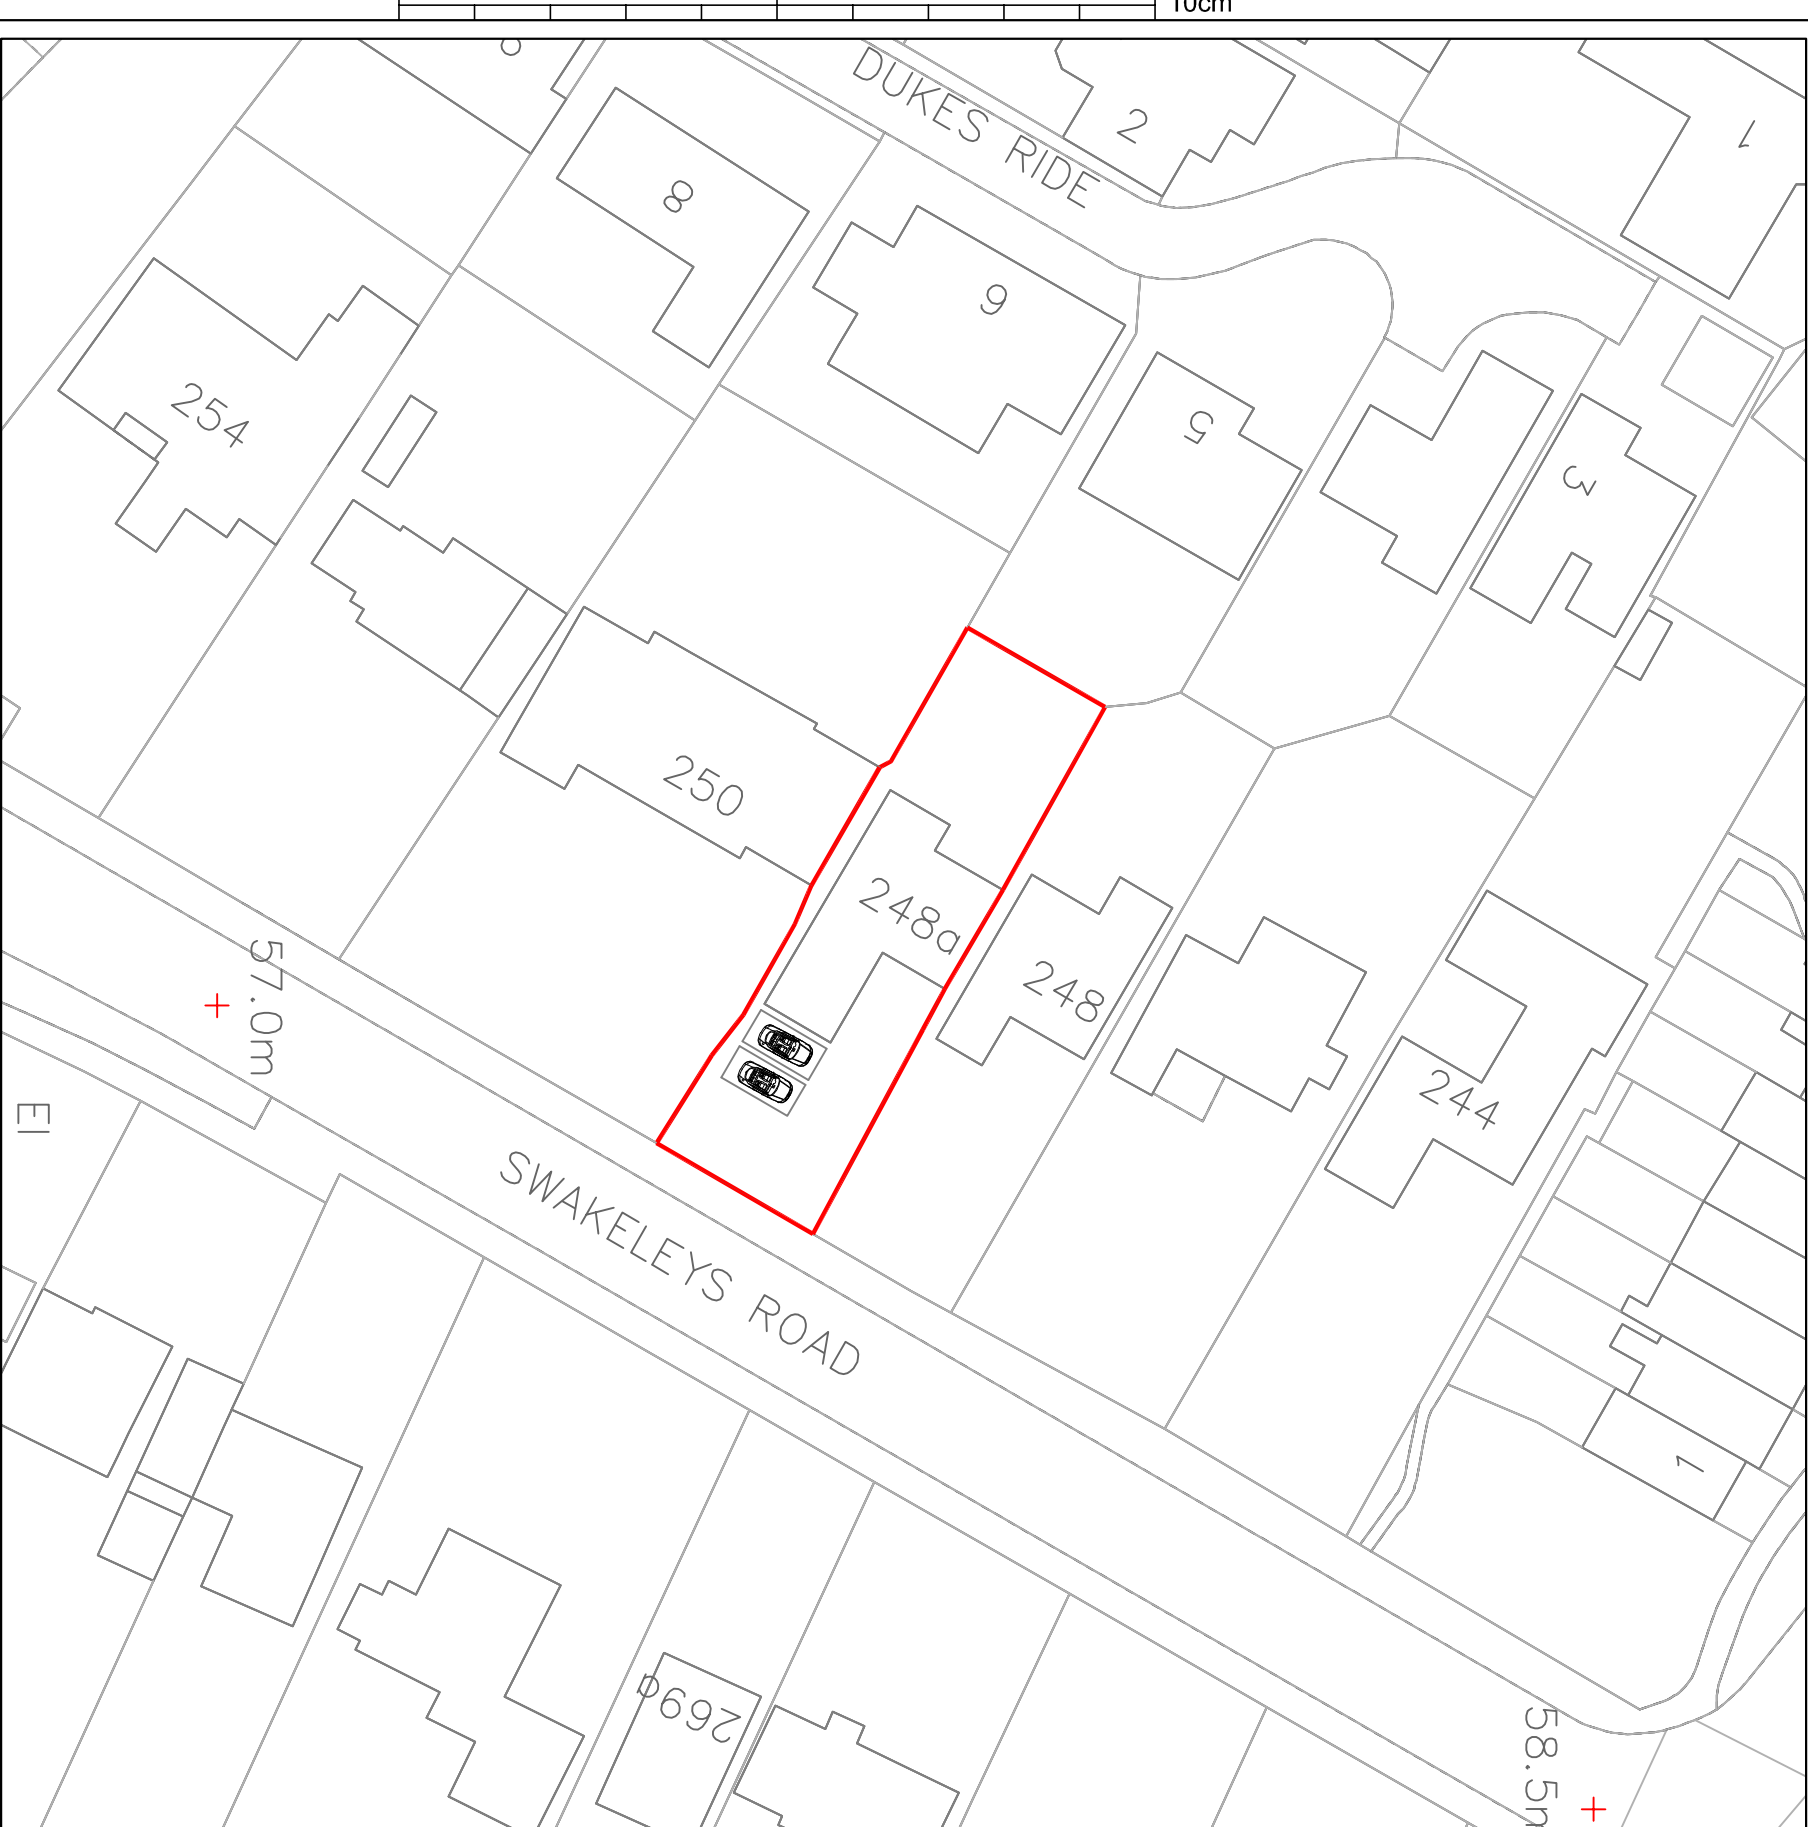

SITE LOCATION PLAN

SCALE 1:1250

This drawing is copyright © and may not be reproduced without permission			
Revisions			
A	02.05.20	PROPOSED GARAGE REMOVED.	
CUSTOMER			

JOB DESCRIPTION			
248a SWAKELEYS ROAD ICKENHAM, UXBRIDGE UB10 8AU			
DRAWING TITLE			
SITE LOCATION PLAN SITE BLOCK PLAN			
Scale	Date	Drawn	Checked
@ A3	JAN '20	BLC	
			
4 Bowden Way, Failand, Bristol, BS8 3XA T: 01275 383752 - F: 01275 383752 www.tacookdevelopments.co.uk enquiries@tacookdevelopments.co.uk			
Drawing Number	TAC 3512 - 106 A		