

This drawing is copyright. All rights described in Chapter IV of the Copyright, Designs and Patents Act 1988 have generally been asserted, and no part of this drawing may be reproduced, stored in a retrieval system, or transmitted in any form or by any means, electronic, mechanical, photocopying, recording, or by any information storage or retrieval system, without the prior written permission of the copyright owner.

Client
HSBC Bank Pension Trust (UK) Ltd

Project
Bakers House
25 Bakers Road, Uxbridge

Planning
Title
Topographical Survey

Drawing No	Rev	Drawn	Date	Scale
12024 /EX-P 001	*	KT	05/09/2018	1:200 @ A2


GAUNT FRANCIS
Architects

London & Cardiff
31 Southampton Row | London WC1B 5HU | T: 020 7629 3993 | W: GauntFrancis.co.uk
G:\A-ref Data\jobnumber\dwg\drawingname




BELMONT ROAD

505550E

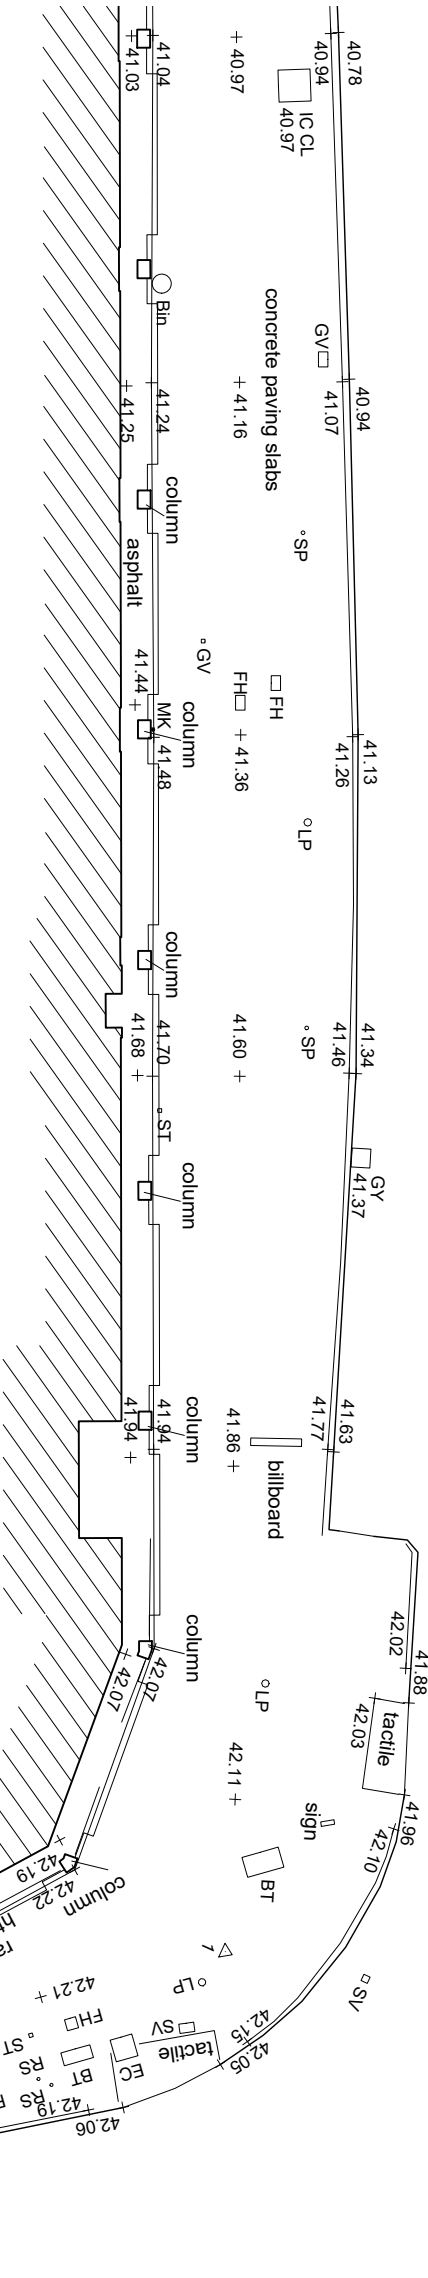

3 STOREY BUILDING

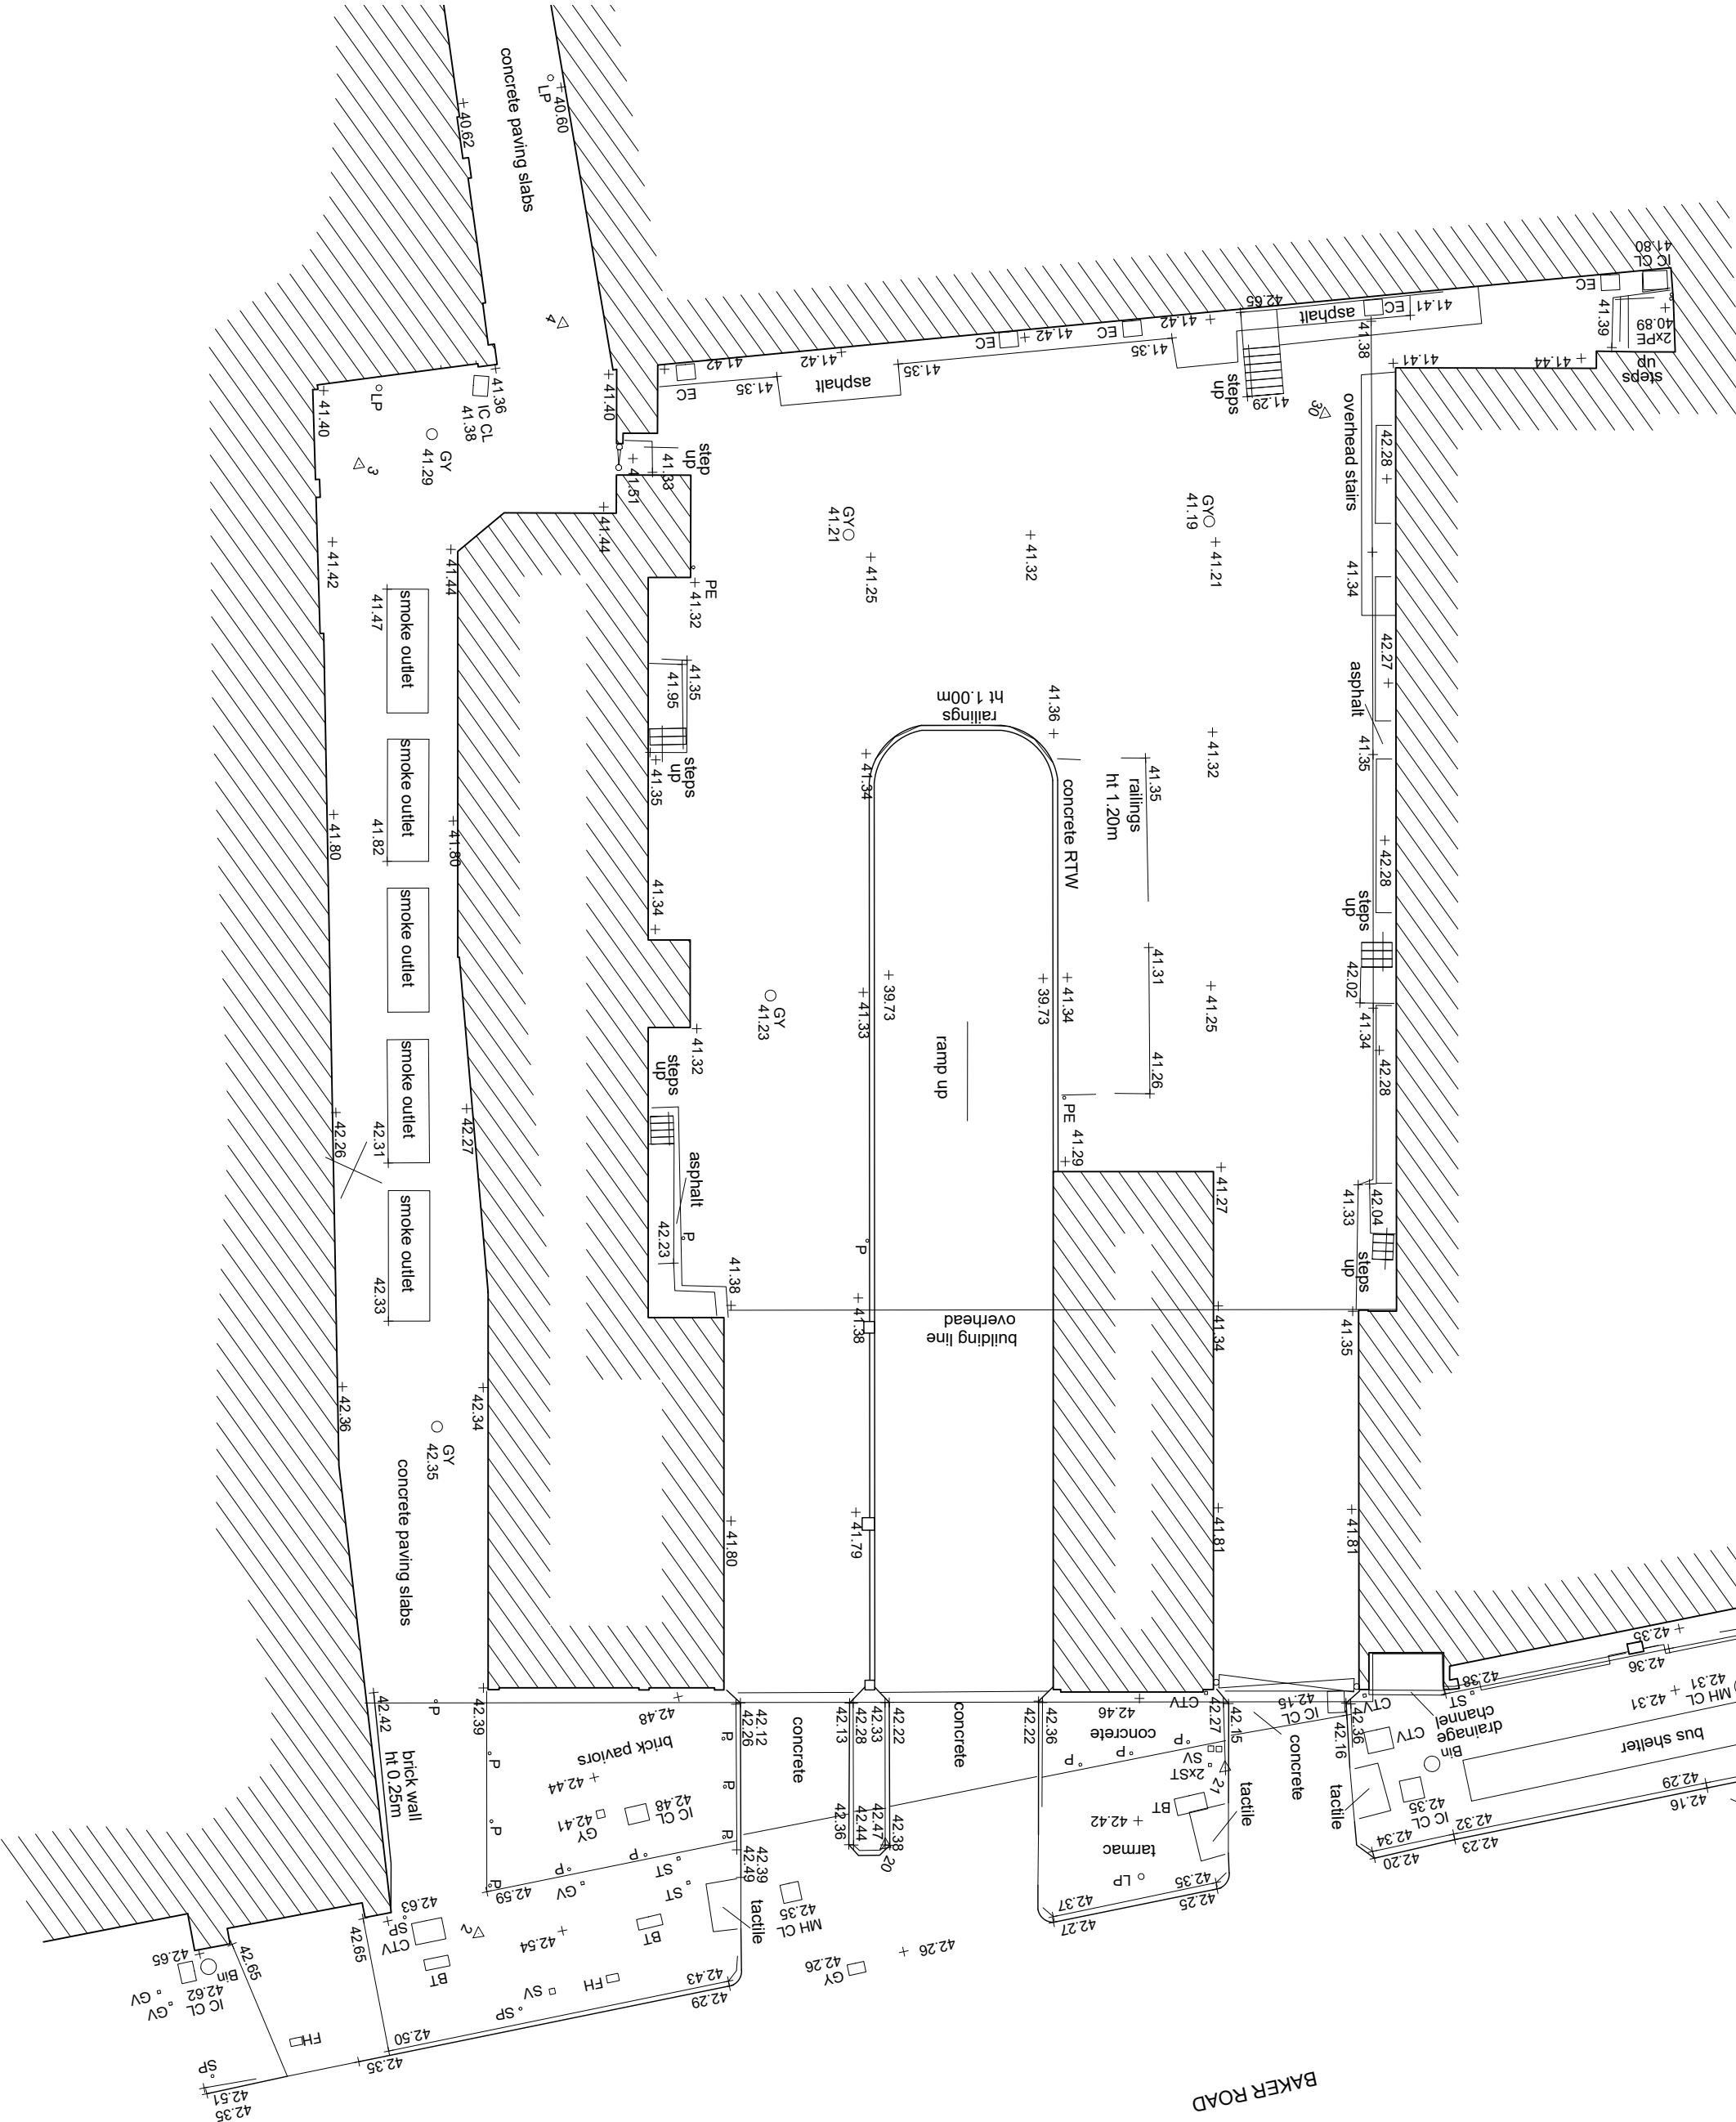

EXISTING - TOPOGRAPHICAL SURVEY