



SECTION X-X'

Datum 30.00m

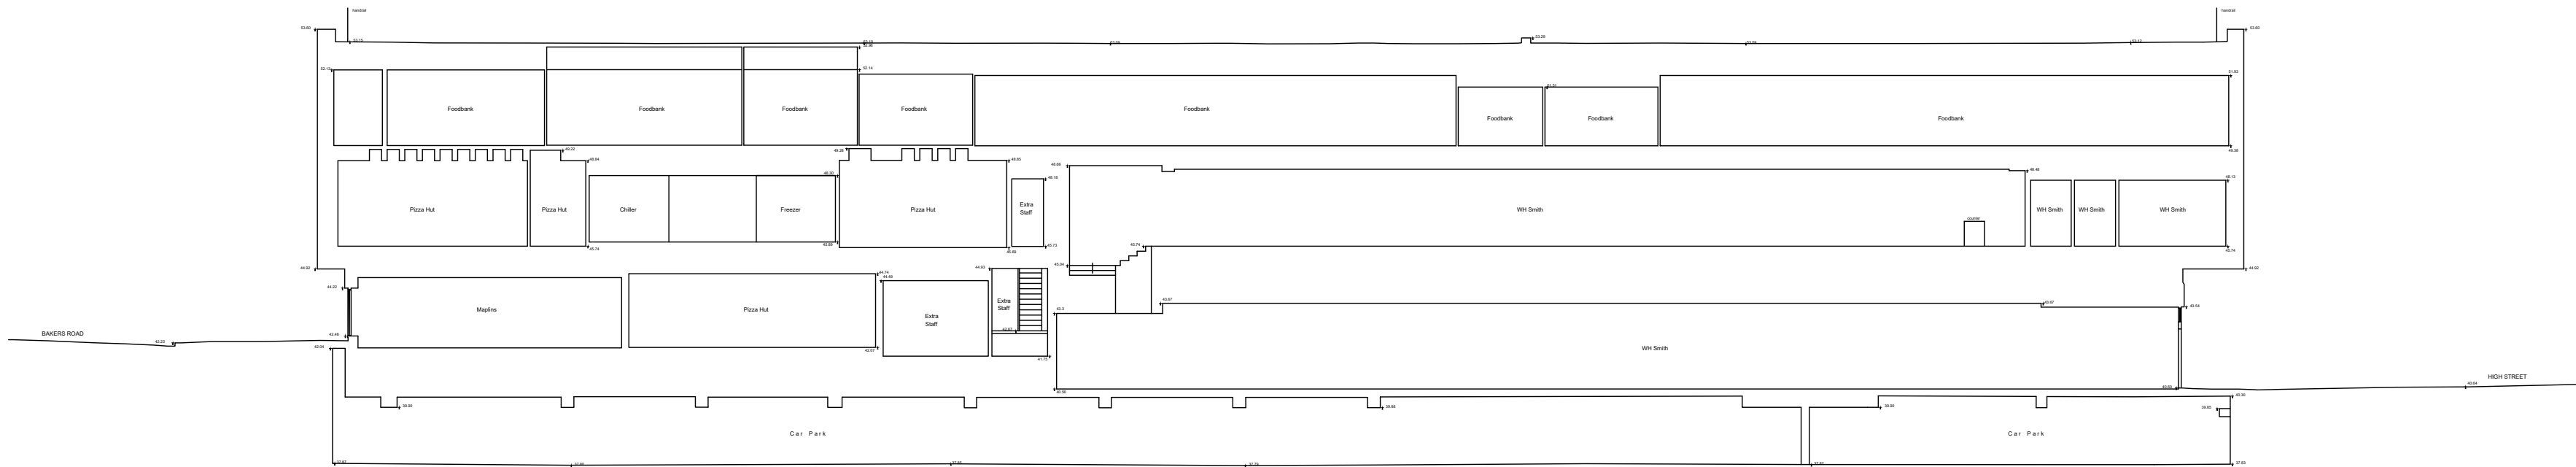

SECTION Y-Y'

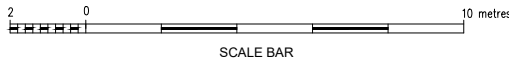

Datum 30.00m

Planning


| Revision | Description | Date |
|----------|-------------|------|
|----------|-------------|------|

## LEGEND

p = Plinth Height  
s = Sill Height  
h = Head Height  
c = Ceiling Height  
b = Beam Height  
sp = Spring Point Height  
fc = False Ceiling Height  
sc = Structural Ceiling Height  
sf = Soffit Height  
c/b = Cupboard

RL = Ridge Level  
EL = Eaves Level  
RFL = Roof Level  
SFL = Soffit Level  
THL = Threshold Level  
FFL = Finished Floor Level  
PWL = Parapet Wall Level

+35.20 Detailed spot level  
+52.76 Elevation spot levels

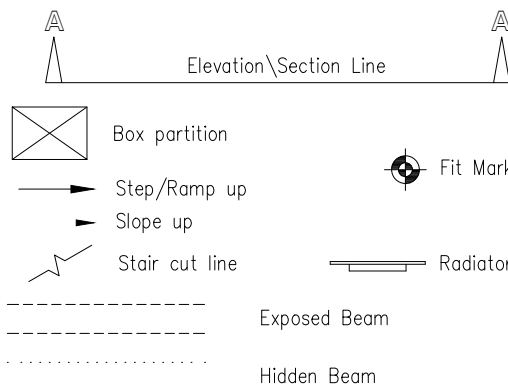

This drawing is copyright. All rights reserved in Chapter IV of the Copyright, Designs and Patents Act 1988 have generally been reserved. All drawings are the property of the client. No part of this drawing may be reproduced without the written permission of the client.

Client  
HSBC Bank Pension Trust (UK) Ltd

Project  
Bakers House  
25 Bakers Road, Uxbridge

Planning

Title  
Existing Offices  
Sections X-X', Y-Y'

| Drawing No      | Rev | Drawn | Date     | Scale      |
|-----------------|-----|-------|----------|------------|
| 12024 /EX-S 301 | *   | KT    | 01/08/18 | 1:200 @ A2 |

**GAUNT FRANCIS**  
Architects

London & Cardiff  
31 Southampton Row | London WC1B 9HU | T: 020 7629 3993 | W: GauntFrancis.co.uk  
GFA ref: \\data\jobnumber\dwg\drawingname

# EXISTING OFFICES - SECTIONS X-X', Y-Y'