



Planning

Revision	Description	Date
----------	-------------	------

L E G E N D

- p = Plinth Height
s = Sill Height
h = Head Height
c = Ceiling Height
b = Beam Height
sp = Spring Point Height
fc = False Ceiling Height
sc = Structural Ceiling Height
sf = Soffit Height
c\b = Cupboard
- RL = Ridge Level
EL = Eaves Level
RFL = Roof Level
SFL = Soffit Level
THL = Threshold Level
FFL = Finished Floor Level
PWL = Parapet Wall Level
- +35.20 Detailed spot level
+52.76 Elevation spot levels

- Elevation\Section Line
- Box partition
- Step/Ramp up
- Slope up
- Stair cut line
- Fit Mark
- Radiator
- Exposed Beam
- Hidden Beam

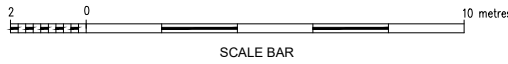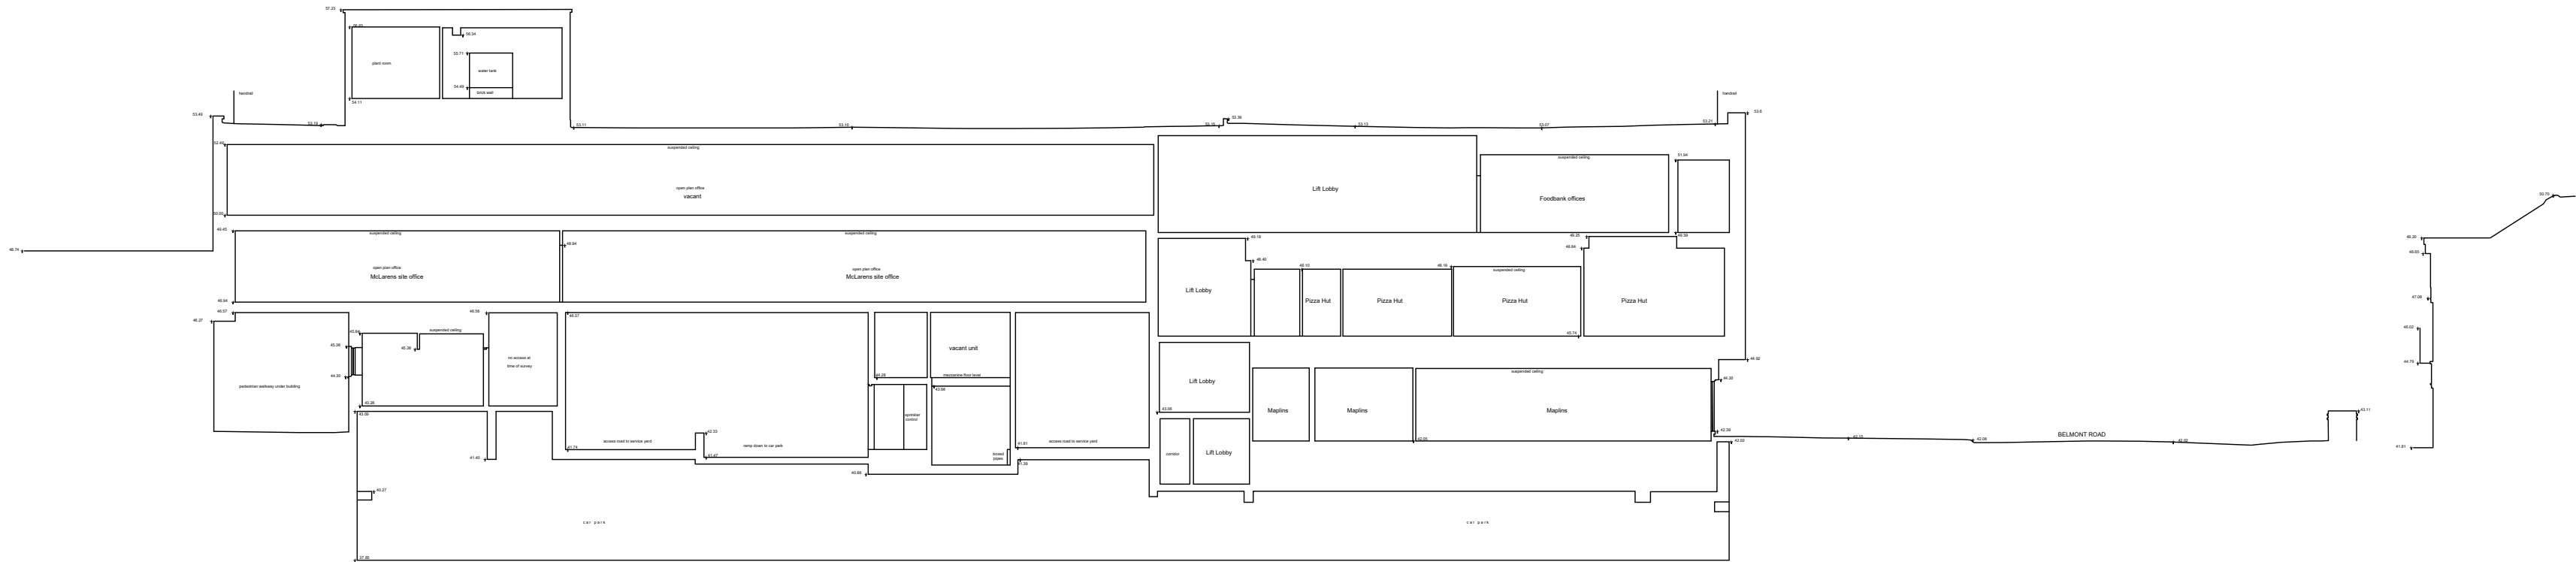

SECTION Z-Z'

Datum 30.00m

This drawing is copyright. All rights reserved in Chapter IV of the Copyright, Designs and Patents Act 1988 have generally been reserved. All drawings are the copyright of GFA.

Client
HSBC Bank Pension Trust (UK) Ltd

Project
Bakers House
25 Bakers Road, Uxbridge

Planning

Title
Exisitng Offices
Section Z-Z'

Drawing No	Rev	Drawn	Date	Scale
12024 /EX-S 302	*	KT	01/08/18	1:200 @ A2

GAUNT FRANCIS
Architects

London & Cardiff
31 Southampton Row | London WC1B 9HU | T: 020 7629 3993 | W: GauntFrancis.co.uk
GFA ref: \\data\jobnumber\dwg\drawingname

EXISTING OFFICES - SECTION Z-Z'