


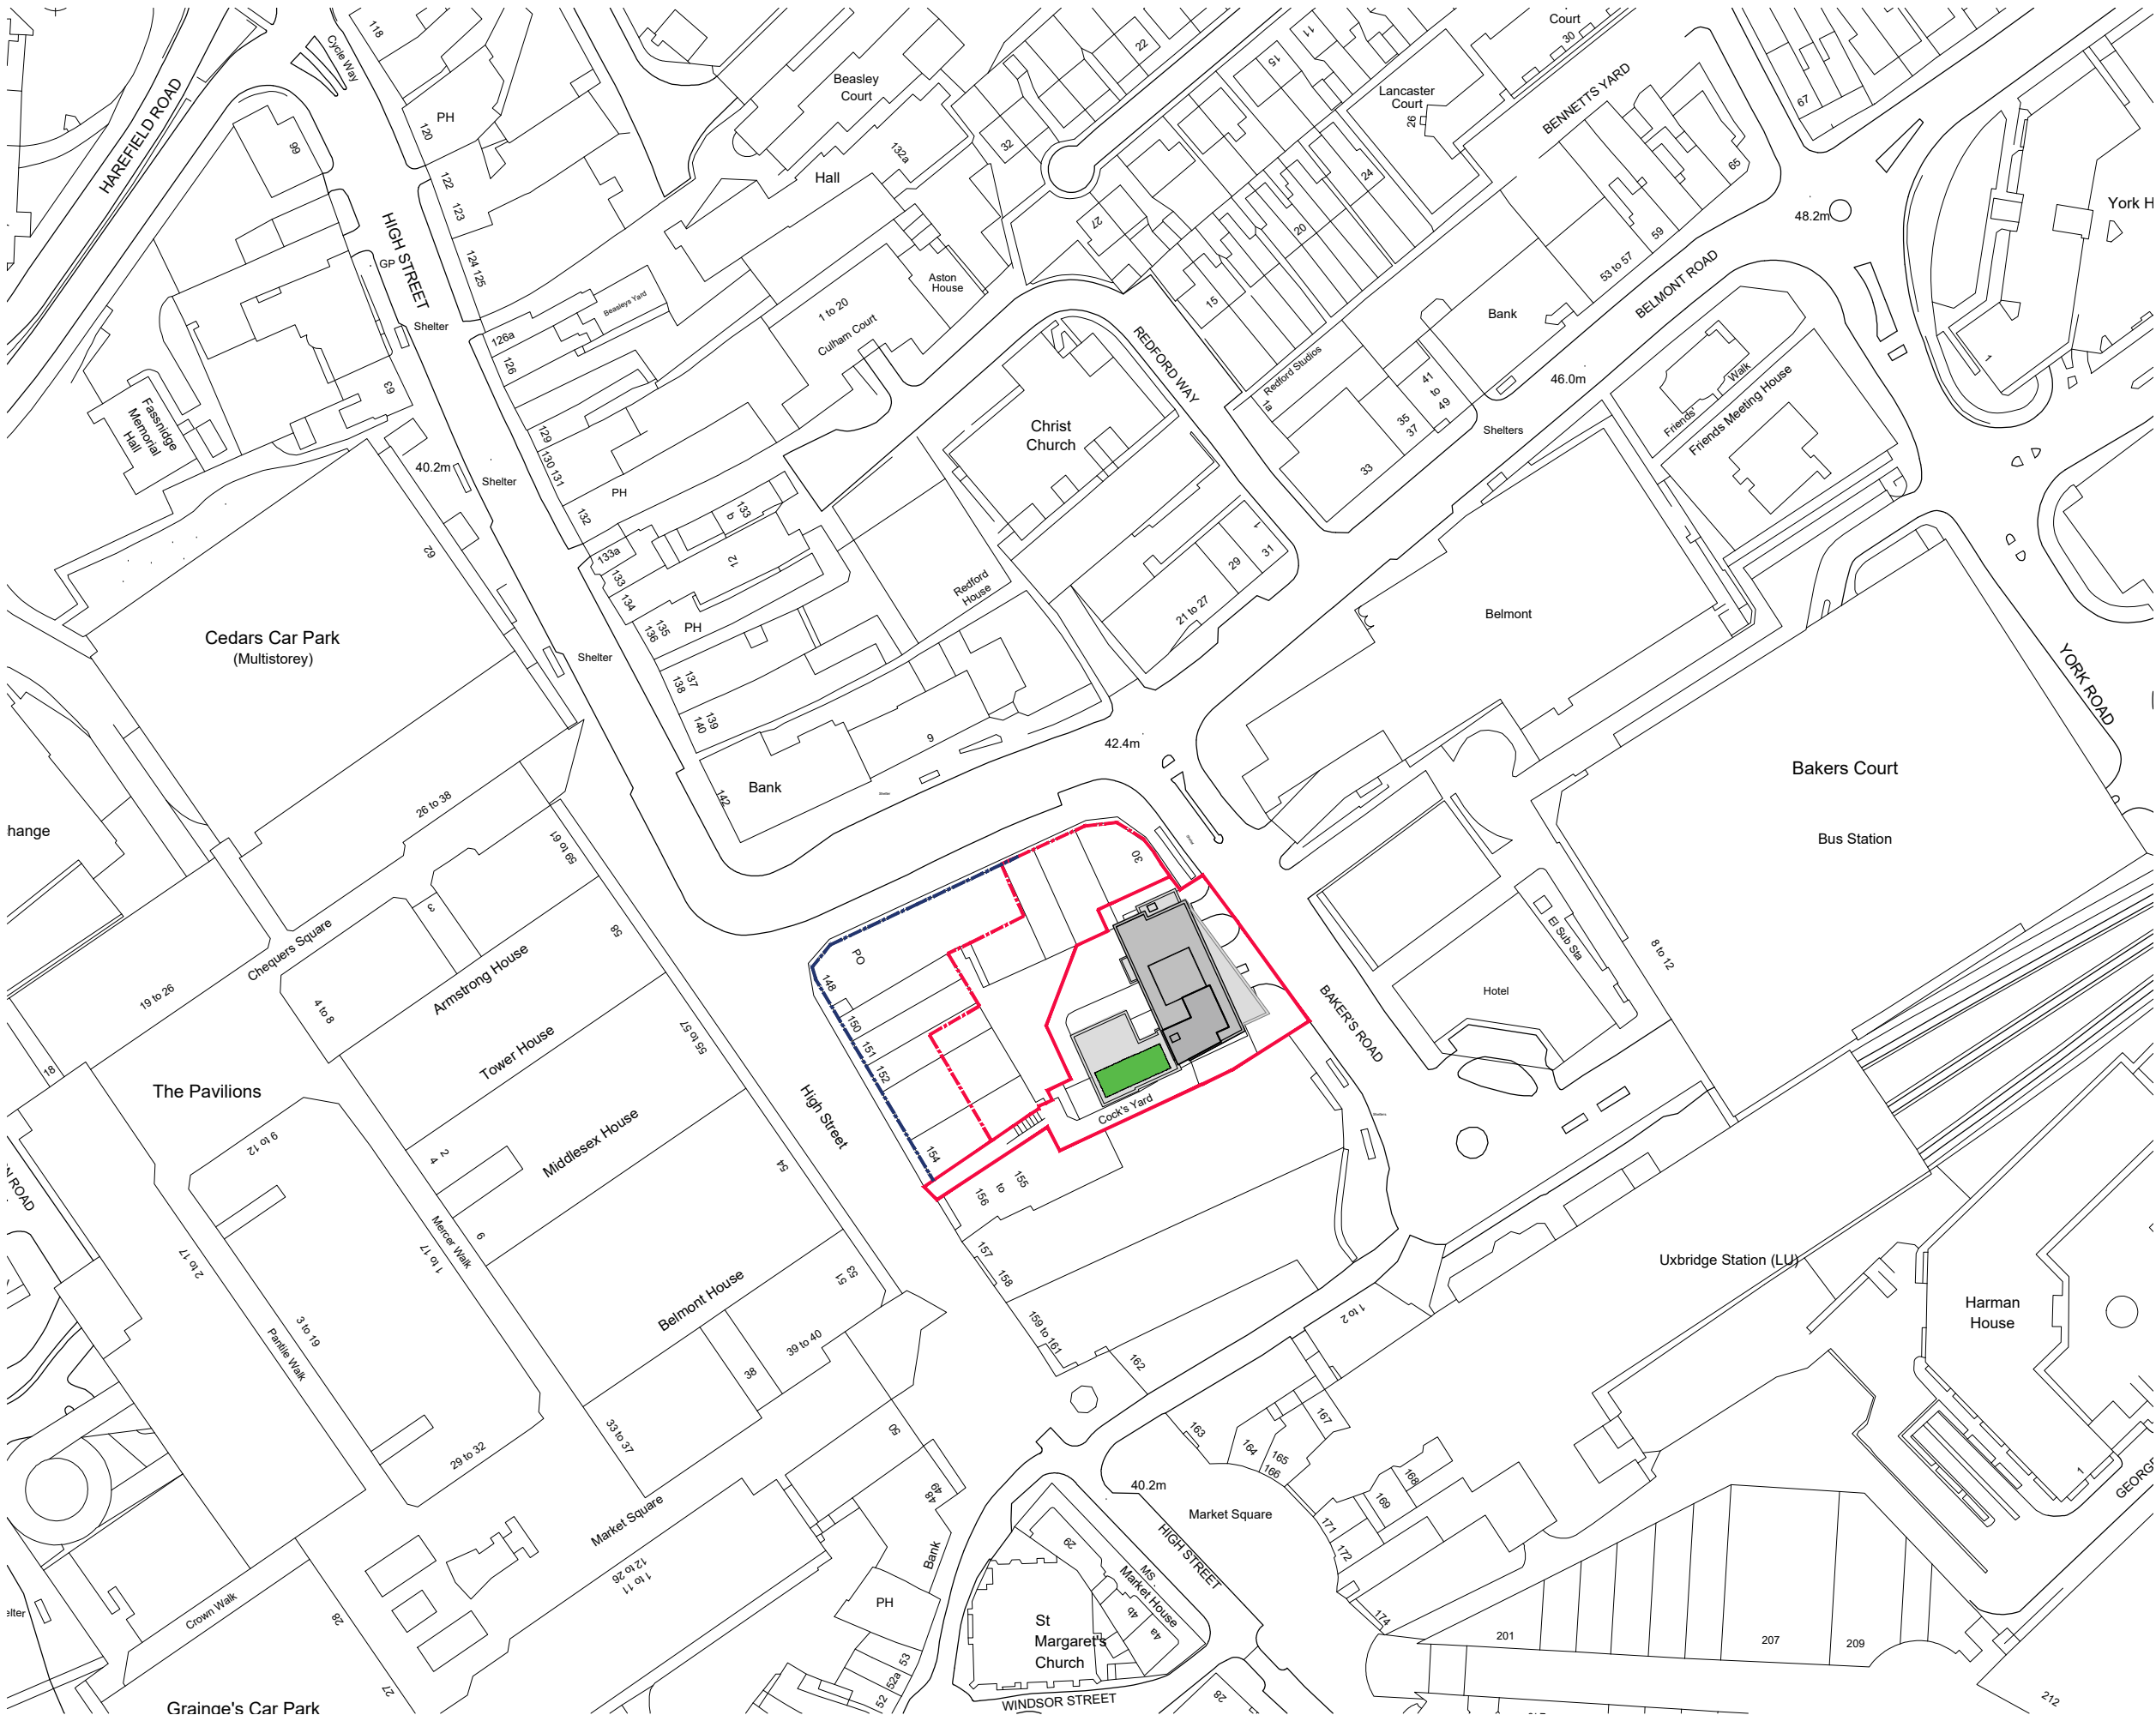

SITE DEVELOPMENT PLAN

rev	date	initials	revision	checked
A	05/09/18	KT	First Issue for Planning	KT
B	24/10/18	KT	Second Issue for Planning	KT
C	12/12/18	KAT	Second Issue for Planning Red Dotted Line changed	AF
D	23/05/19	MH	Third Issue for Planning	AF
E	11/07/19	MH	Basement Red Line amended	AF
F	24/07/19	MH	Revised layout for Planning	AF

Planning

KEY

Application boundary
(ground floor level and above)

Additional area, basement only,
where the car parking will be
refurbished (ground floor and
above unaffected)

Other land in the applications
ownership

The drawing copyright: All rights reserved in Copyright Design and Patents Act 1988 have previously been assigned. All
drawings for the use of the client are the property of the client. No part of this drawing may be reproduced, stored in a retrieval system, or
transmitted in any form or by any means, electronic, mechanical, photocopying, recording, or by any information storage and retrieval system, without the
prior written permission of the client.

Client
HSBC Bank Pension Trust (UK) Ltd

Project
Bakers House
25 Bakers Road, Uxbridge

Proposed New Hotel Development

Title
Site Development Plan

Drawing No
12024 /PL-P 001

Rev
F

Drawn
KT

Date
05/09/18

Scale
1:1250@A3

GAUNT FRANCIS
Architects

London & Cardiff
31 Southampton Row | London WC1B 9HU | T: 020 7629 3993 | W: Gauntfrancis.co.uk

12024 - High St & Belmont Road, Uxbridge - GAFTA PROJECT WORK DRAWINGS - G - FILED DRAWINGS PROPOSED NEW