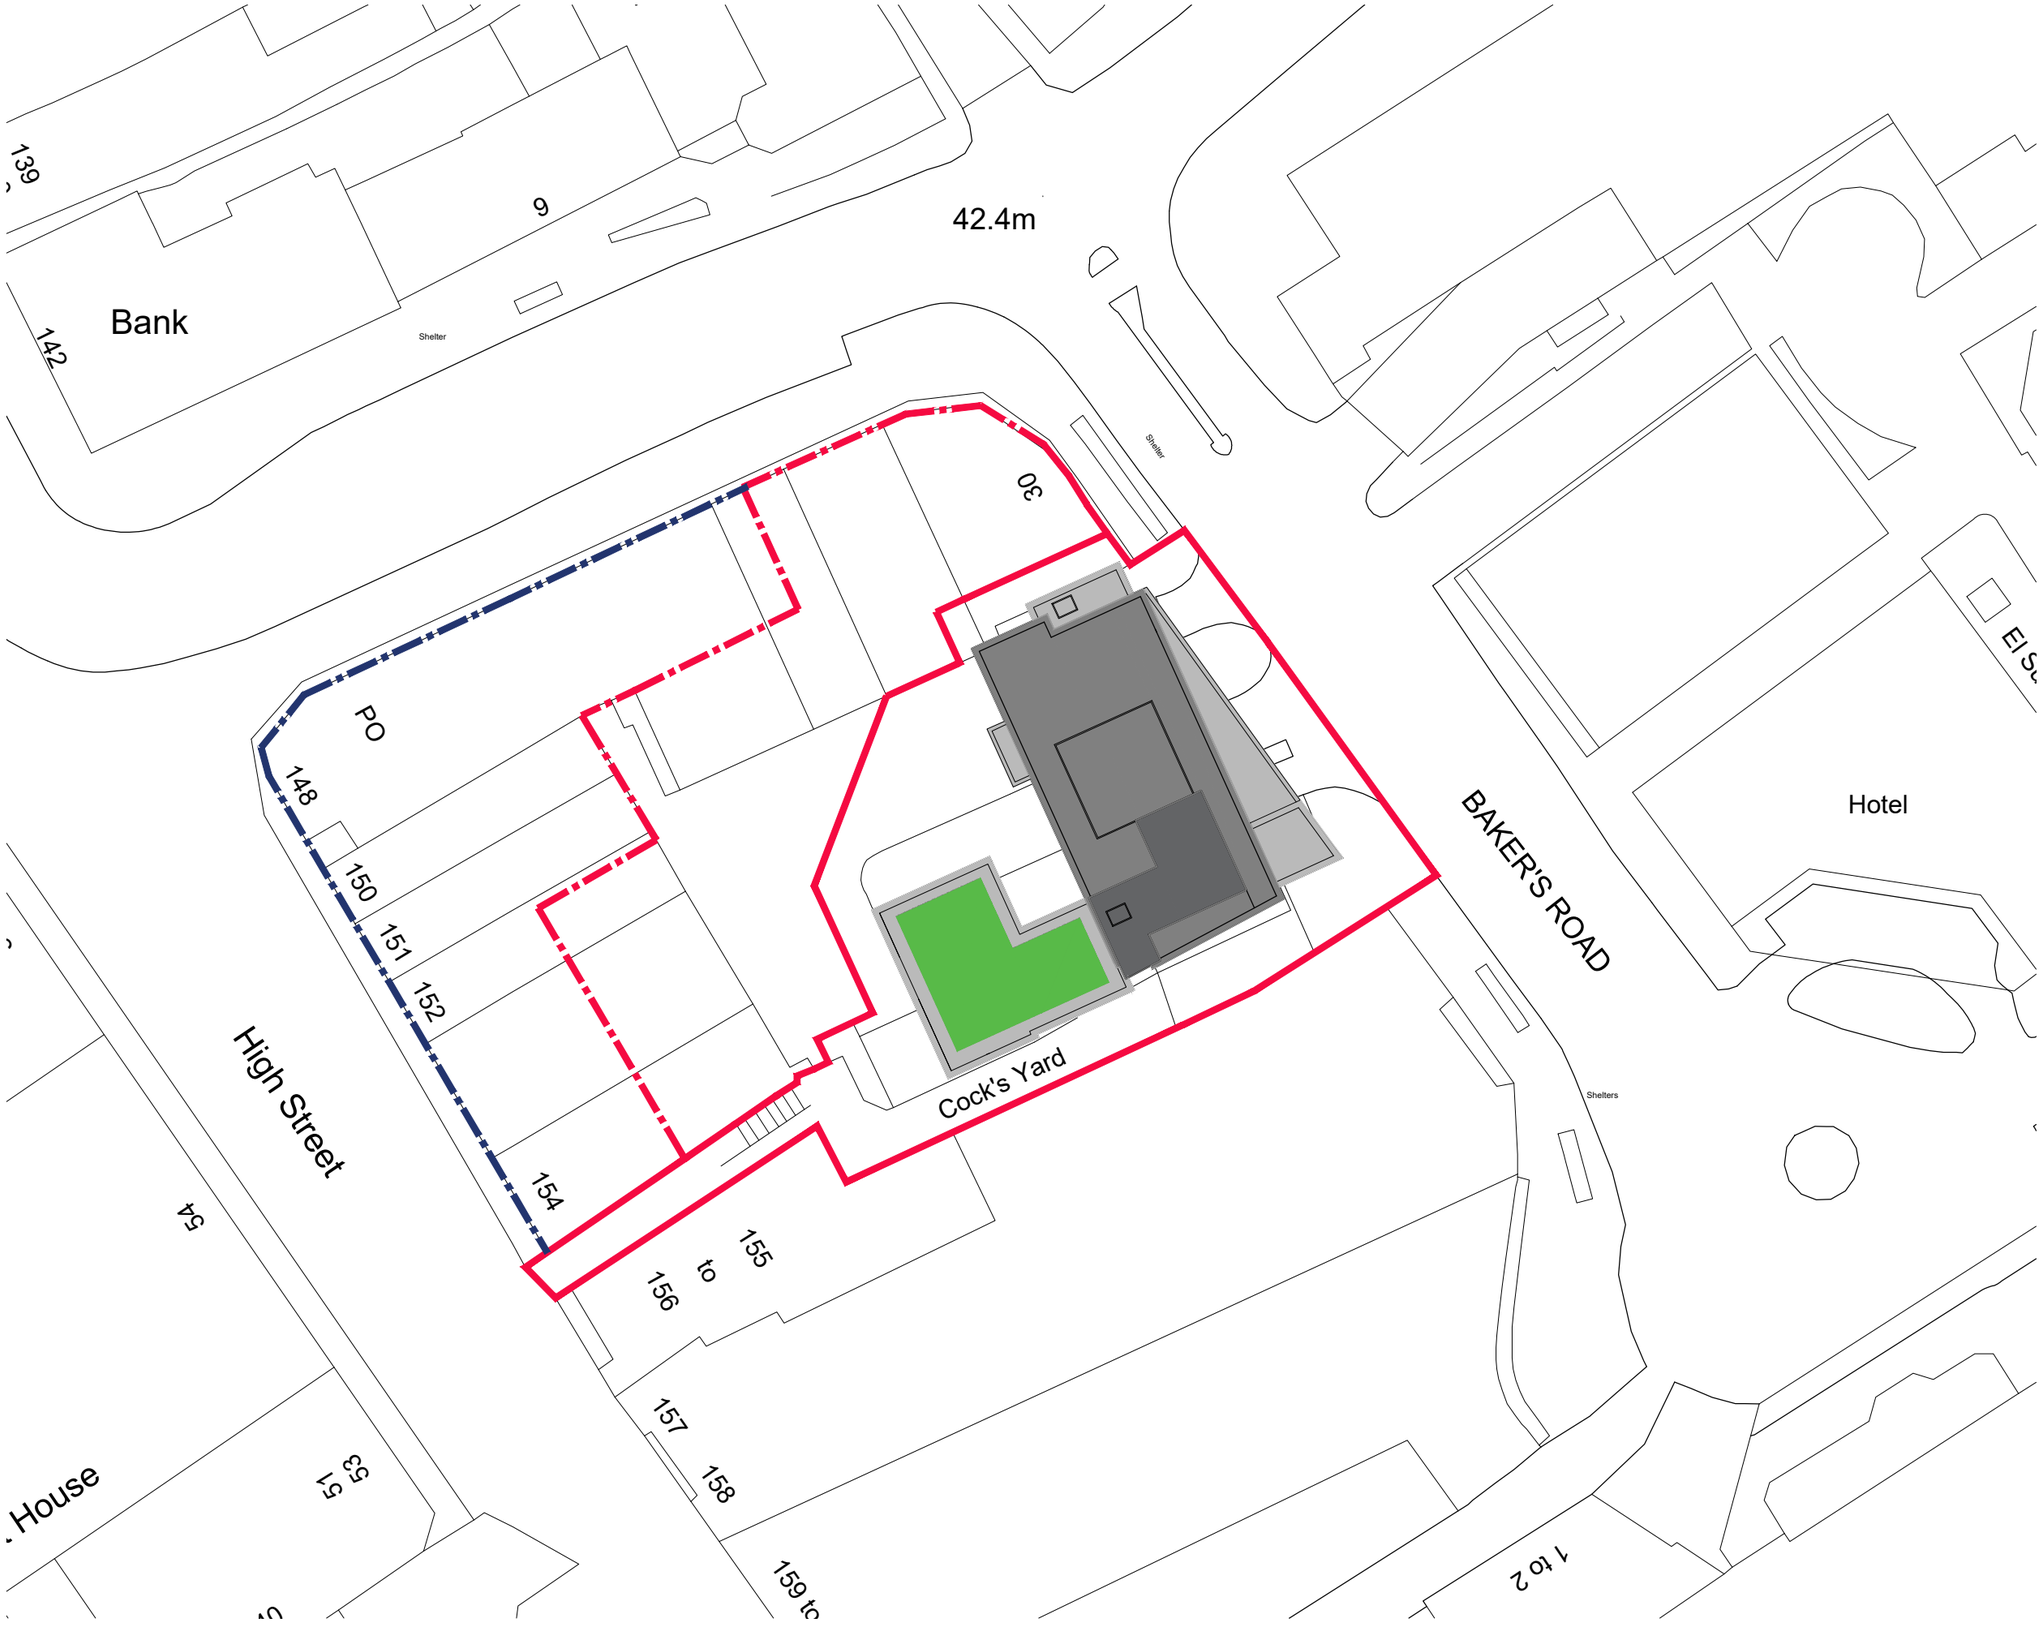

SITE PLAN

rev	date	initials	revision	checked
*	05/09/18	KAT	First Issue for Planning	KT
A	25/09/18	KAT	Second Issue for Planning	KT
B	24/10/18	KAT	Second Issue for Planning Red Dotted Line changed	KT
C	12/12/18	KAT	Second Issue for Planning	AF

Planning

KEY

- Application boundary (ground floor level and above)
- Additional area, basement only, where the car parking will be refurbished (ground floor and above unaffected)
- Other land in the applications ownership

This drawing is copyright. All rights described in Chapter IV of the Copyright, Designs and Patents Act 1988 have generally been asserted. All dimensions to be checked on site. Do not scale. Any discrepancy between this drawing and other information to be reported to GFA. This drawing shows Design Intent Only.

Client
HSBC Bank Pension Trust (UK) Ltd

Project
Bakers House
25 Bakers Road, Uxbridge

Proposed New Hotel Development

Title
Site Plan

Drawing No	Rev	Drawn	Date	Scale
12024 /PL-P 002	C	KT	05/09/18	1:500 @A3

GAUNT FRANCIS Architects
London & Cardiff
31 Southampton Row | London WC1B 5HJ | T: 020 7629 3993 | W: Gauntfrancis.co.uk

I:\12024 - High St & Belmont Road, Uxbridge\GFA PROJECT WORK\DRAWINGS\G - TITLED DWGS\PROPOSED\Hotel