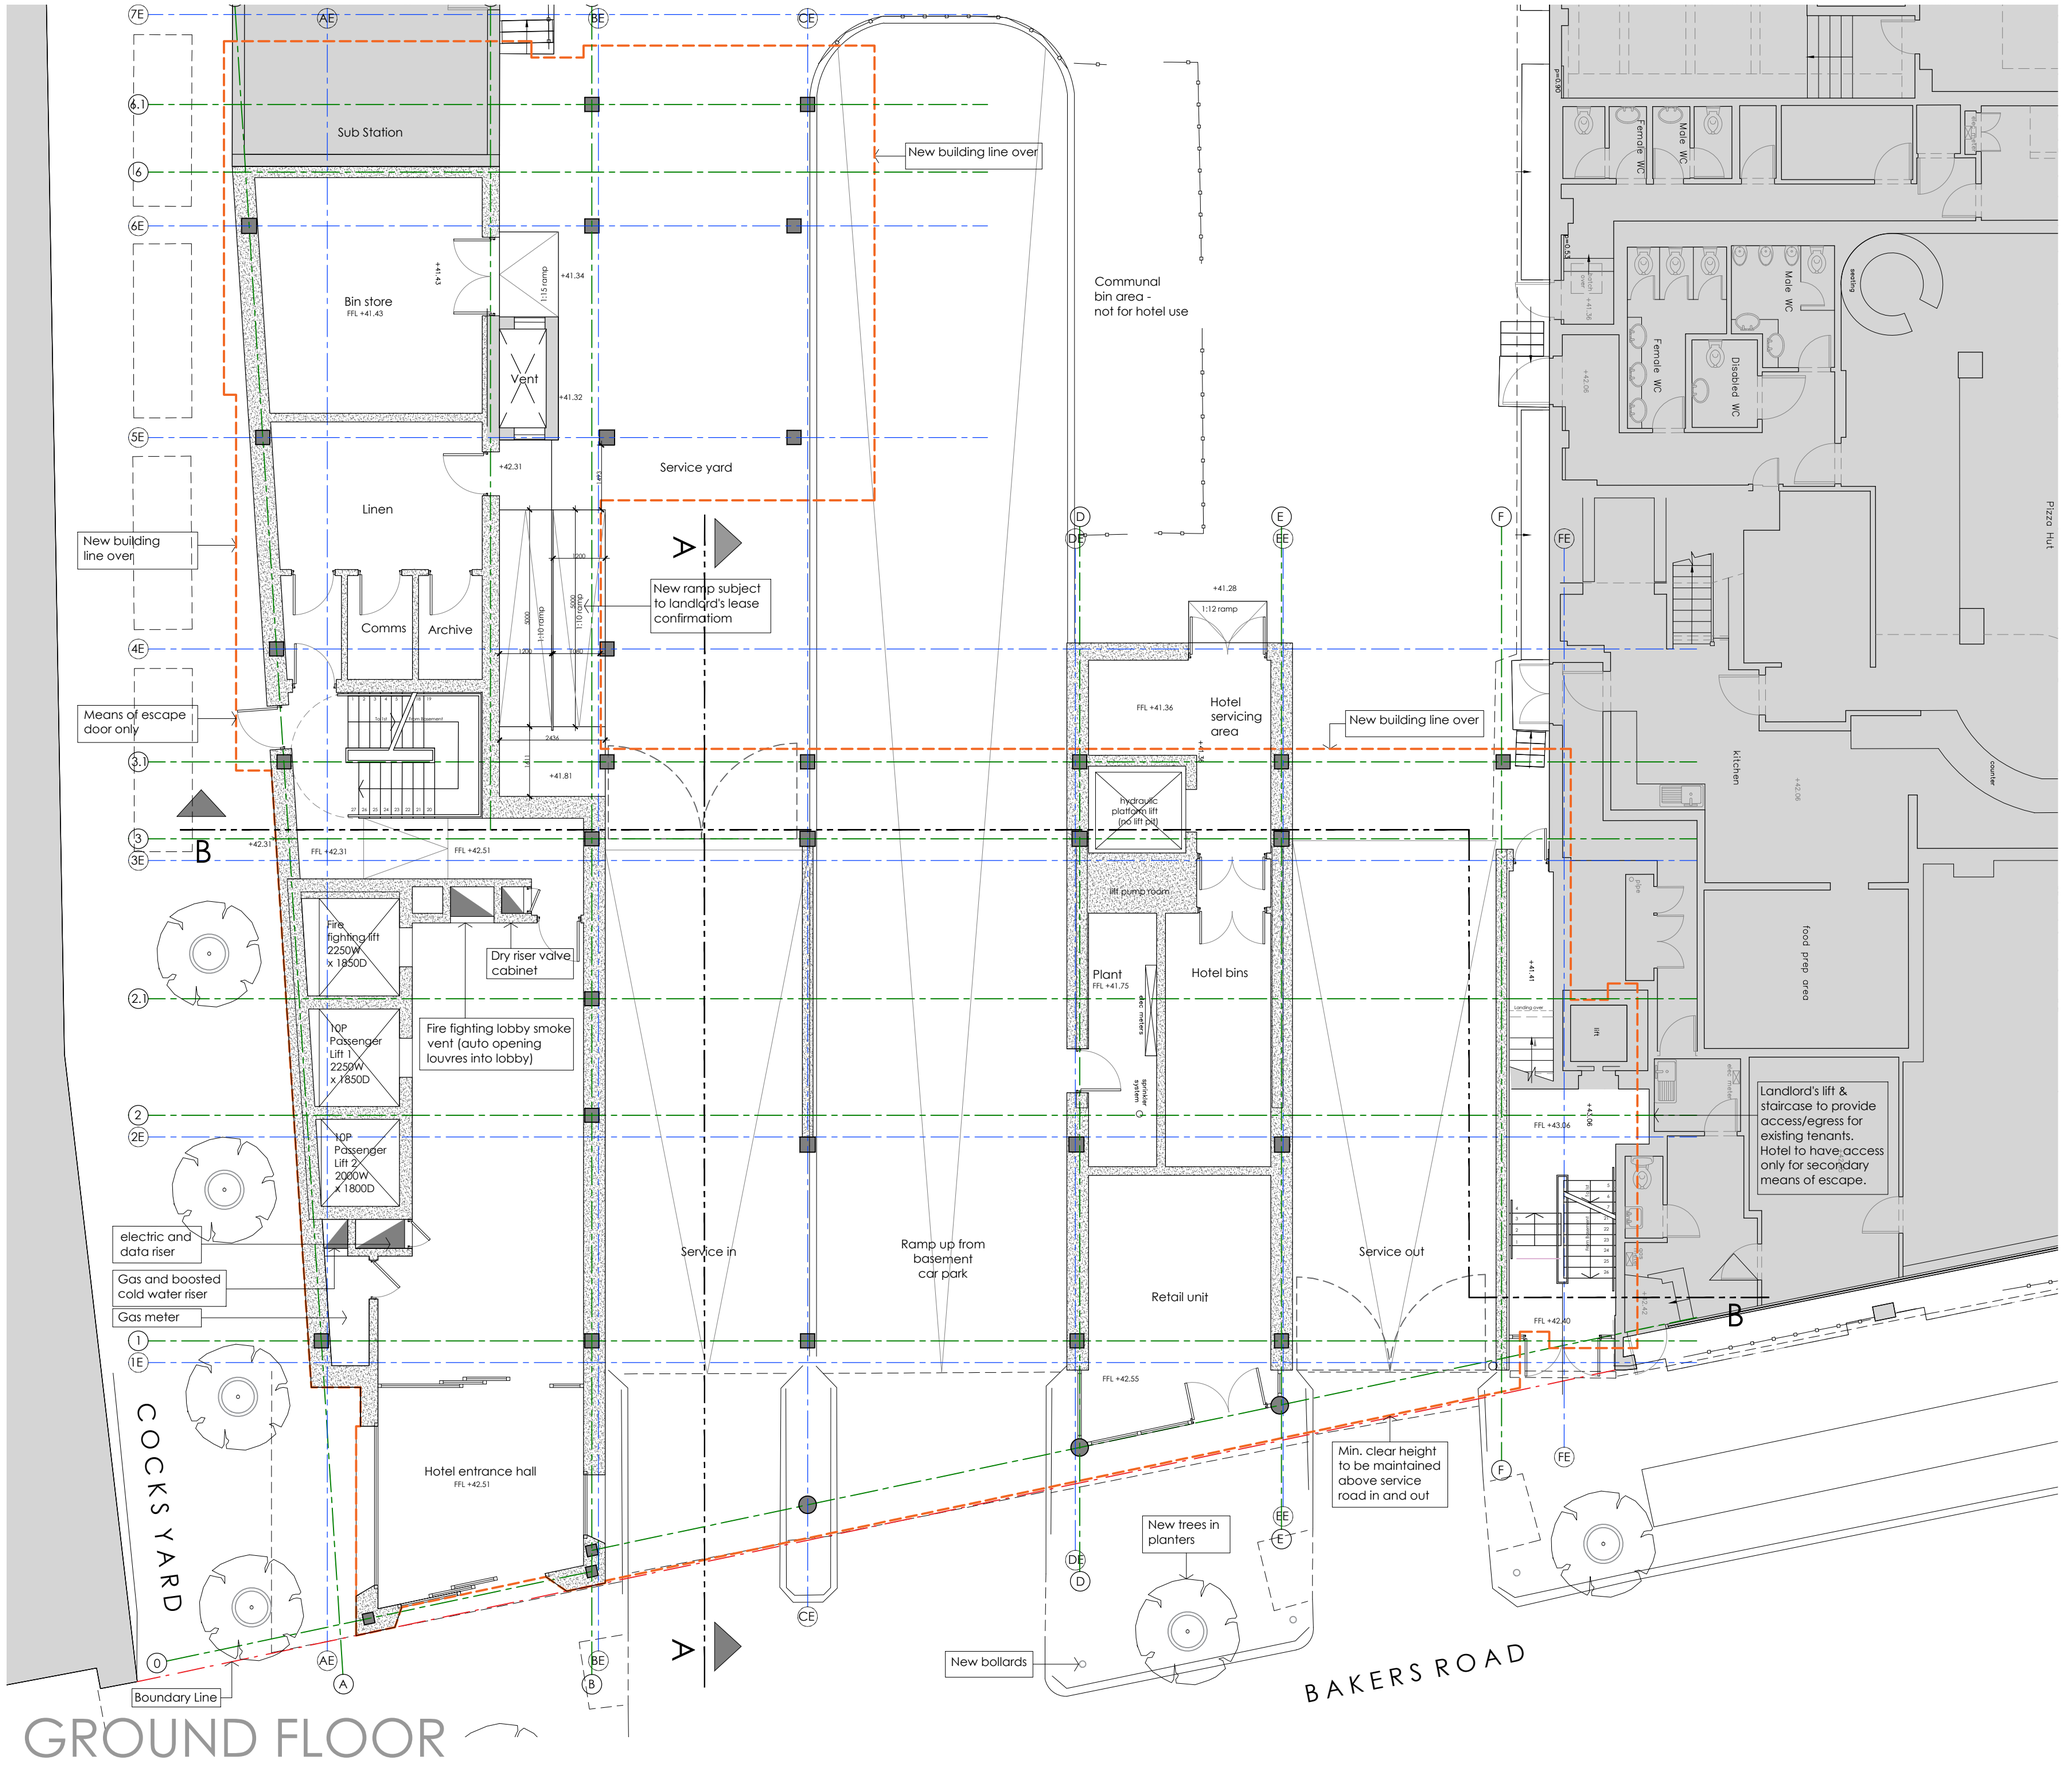

GROUND FLOOR

rev	date	initials	revision	checked
*	04/09/18	MH	First Issue for Planning	KT
A	25/09/18	KAT	Second Issue for Planning	KT
B	12/12/18	KAT	Third Issue for Planning	KT
C	14/12/18	KAT	Fourth Issue for Planning	KT
D	21/12/18	KAT	Changed new building line over	AF

Planning

NB.
All proposed plans are subject to:
- Planning
- Engineers coordination (some plant areas, risers, etc. may alter)
- Rights of light.

This drawing is copyright. All rights described in Chapter IV of the Copyright, Designs and Patents Act 1988 have generally been asserted. All dimensions to be checked on site. Do not scale. Any discrepancy between this drawing and other information to be reported to GFA. This drawing shows Design Intent Only.

Client
HSBC Bank Pension Trust (UK) Ltd

Project
Bakers House
25 Bakers Road, Uxbridge
Proposed New Hotel Development

Title
Ground Floor Plan

Drawing No	Rev	Drawn	Date	Scale
12024 /PL-P 100	C	MH	04/09/18	1:100 @A2

GAUNT FRANCIS Architects
London & Cardiff
31 Southampton Row | London WC1B 5HJ | T: 020 7629 3993 | W: GauntFrancis.co.uk

I:\12024 - High St & Belmont Road, Uxbridge\GFA PROJECT WORK\DRAWINGS\G - TITLED DWGS\PROPOSED\Hotel