rev	date	initials	revision	checked
*	06/09/18	MH	First Issue for Planning	KT
A	07/09/18	ML	Levels added	KT
B	25/09/18	KAT	Second Issue for Planning	KT
C	12/12/18	KAT	Third Issue for Planning	AF
D	14/12/18	KAT	Fourth Issue for Planning	AF

Planning

Section D-D on Bakers Road

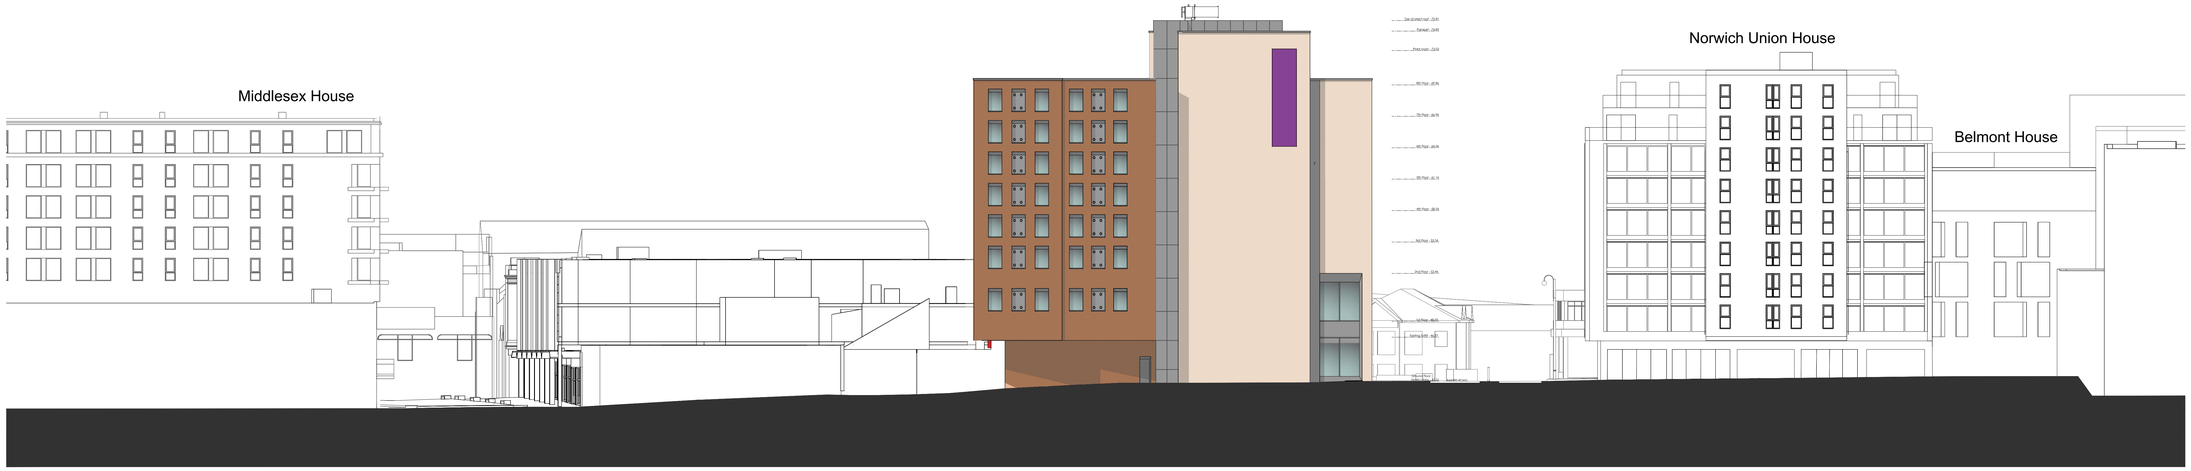

Section E-E on Cocks Yard

North West Elevation

South West Service Yard Elevation

This drawing is copyright. All rights reserved. Copyright of the Copyright, Design and Patents Act 1988 have generally been asserted. All dimensions to be checked on site. Any discrepancy between drawings and specifications should be reported to the Architect. Do not scale this drawing. Any discrepancy between drawings and specifications should be reported to the Architect. Do not scale this drawing.

Client
HSBC Bank Pension Trust (UK) Ltd

Project
Bakers House
25 Bakers Road, Uxbridge

Proposed New Hotel Development

Title
NW, SW & Long Section Elevations D-D E-E
Bakers Rd/Cocks Yard

Drawing No	Rev	Drawn	Date	Scale
12024 /PL-S 390	D	ML	07/09/2018	1:200 @ A0

GAUNT FRANCIS
Architects
Cardiff & London
Capital Tower | Greyfriars Road | Cardiff CF10 3AG | T: 029 2023 3993 | W: Gauntfrancis.co.uk

NW, SW & LONG SECTION ELEVATIONS - D-D, E-E