
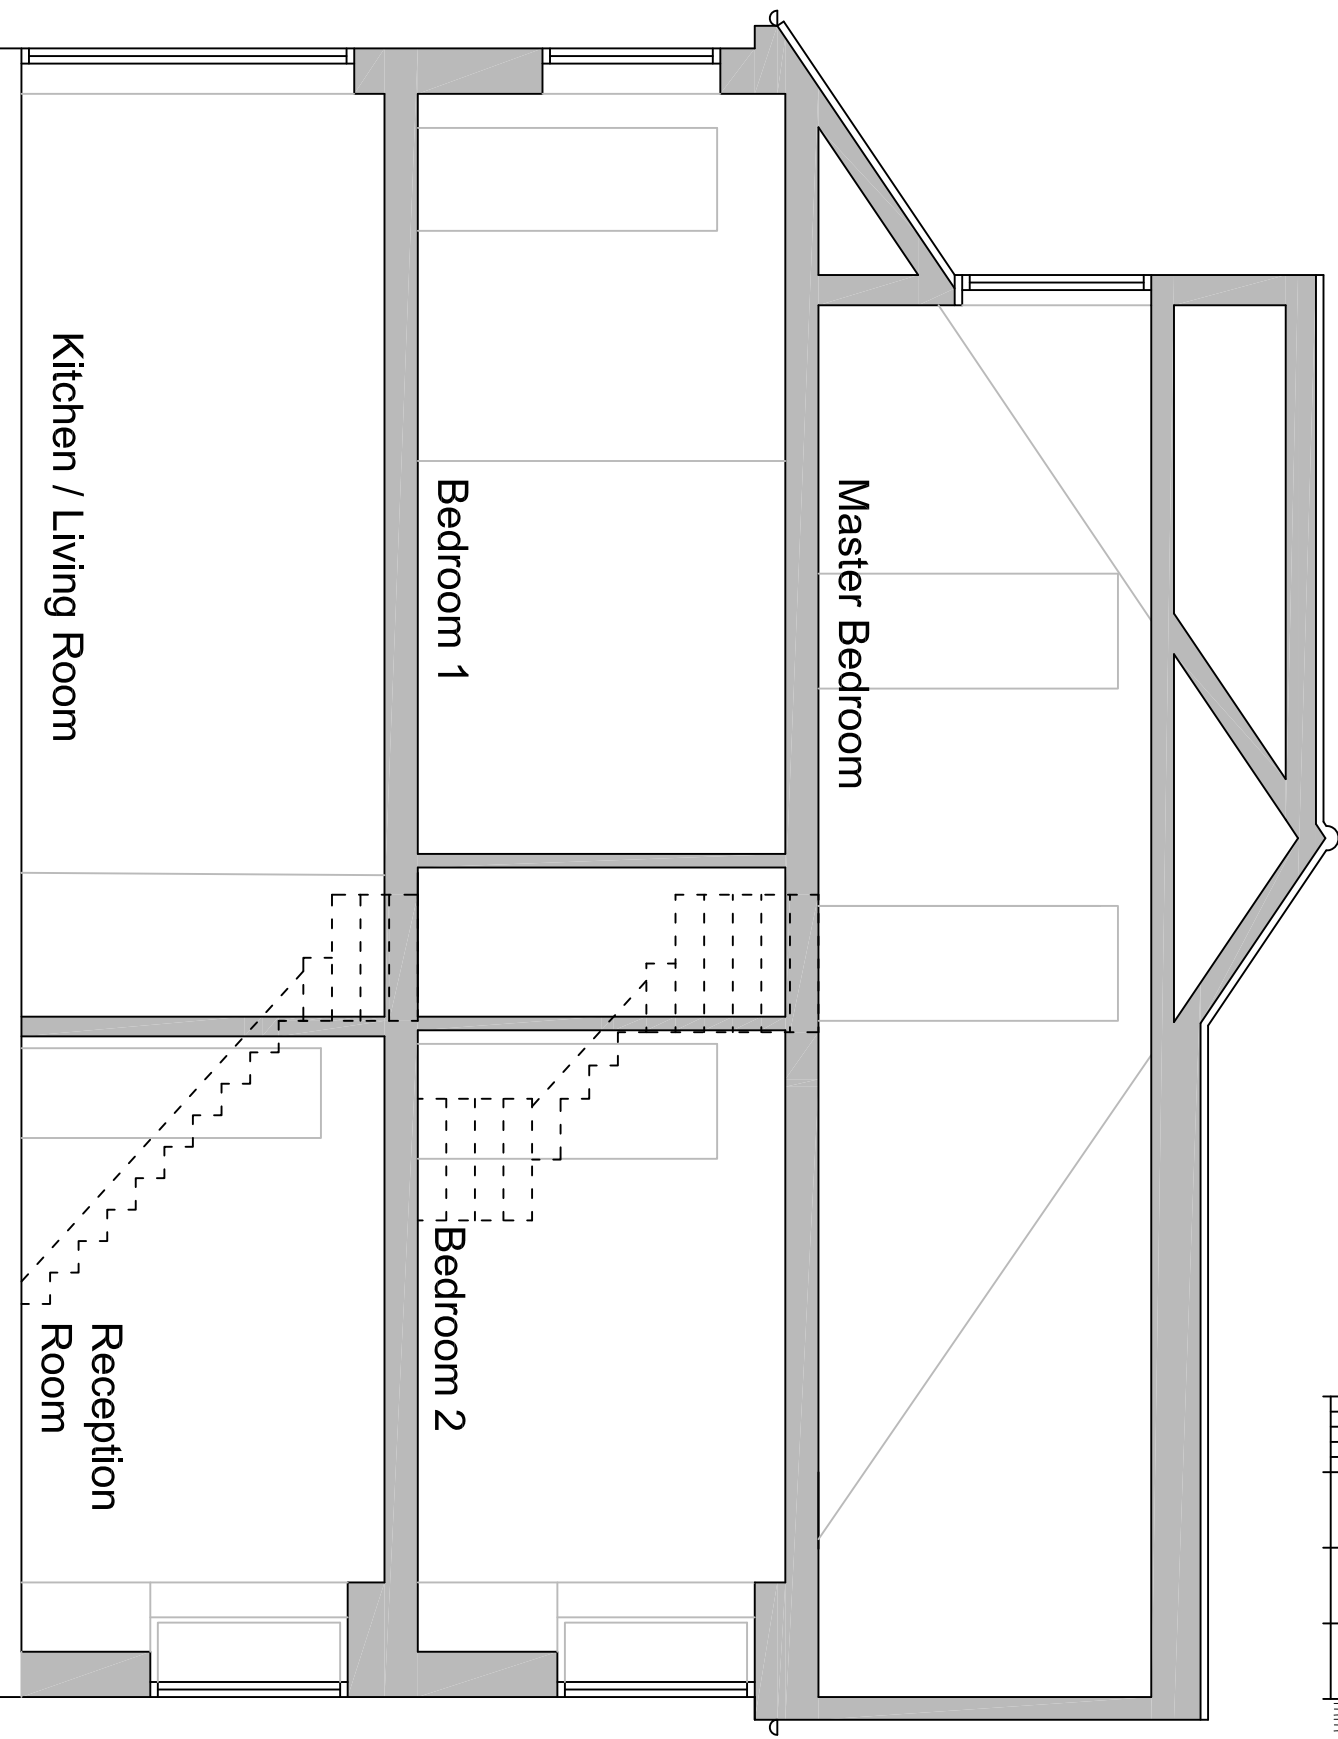


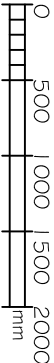

Section A - A

REVISIONS

Dumphy & Hayes

LIMITED

SURVEYORS

PROJECT

88 Park Avenue, HA4 7UP

TITLE

Proposed Section A - A

DWG NUMBER

16/024/08C

DATE

13.10.16

DESIGNER

MH

SCALE

1:50

CONSULTANT

MH

SIZE

A4

164 GOLDHAWK ROAD LONDON W12 8HU

TEL: 0208 740 9922 FAX: 0208 740 4804

EMAIL: surveyors@dumphyhayes.co.uk

NOTE:
All dimensions must be checked on site and not scaled from this drawing.
© This drawing is the property of Dumphy & Hayes Limited and must not be reproduced in whole or part without prior written permission.