
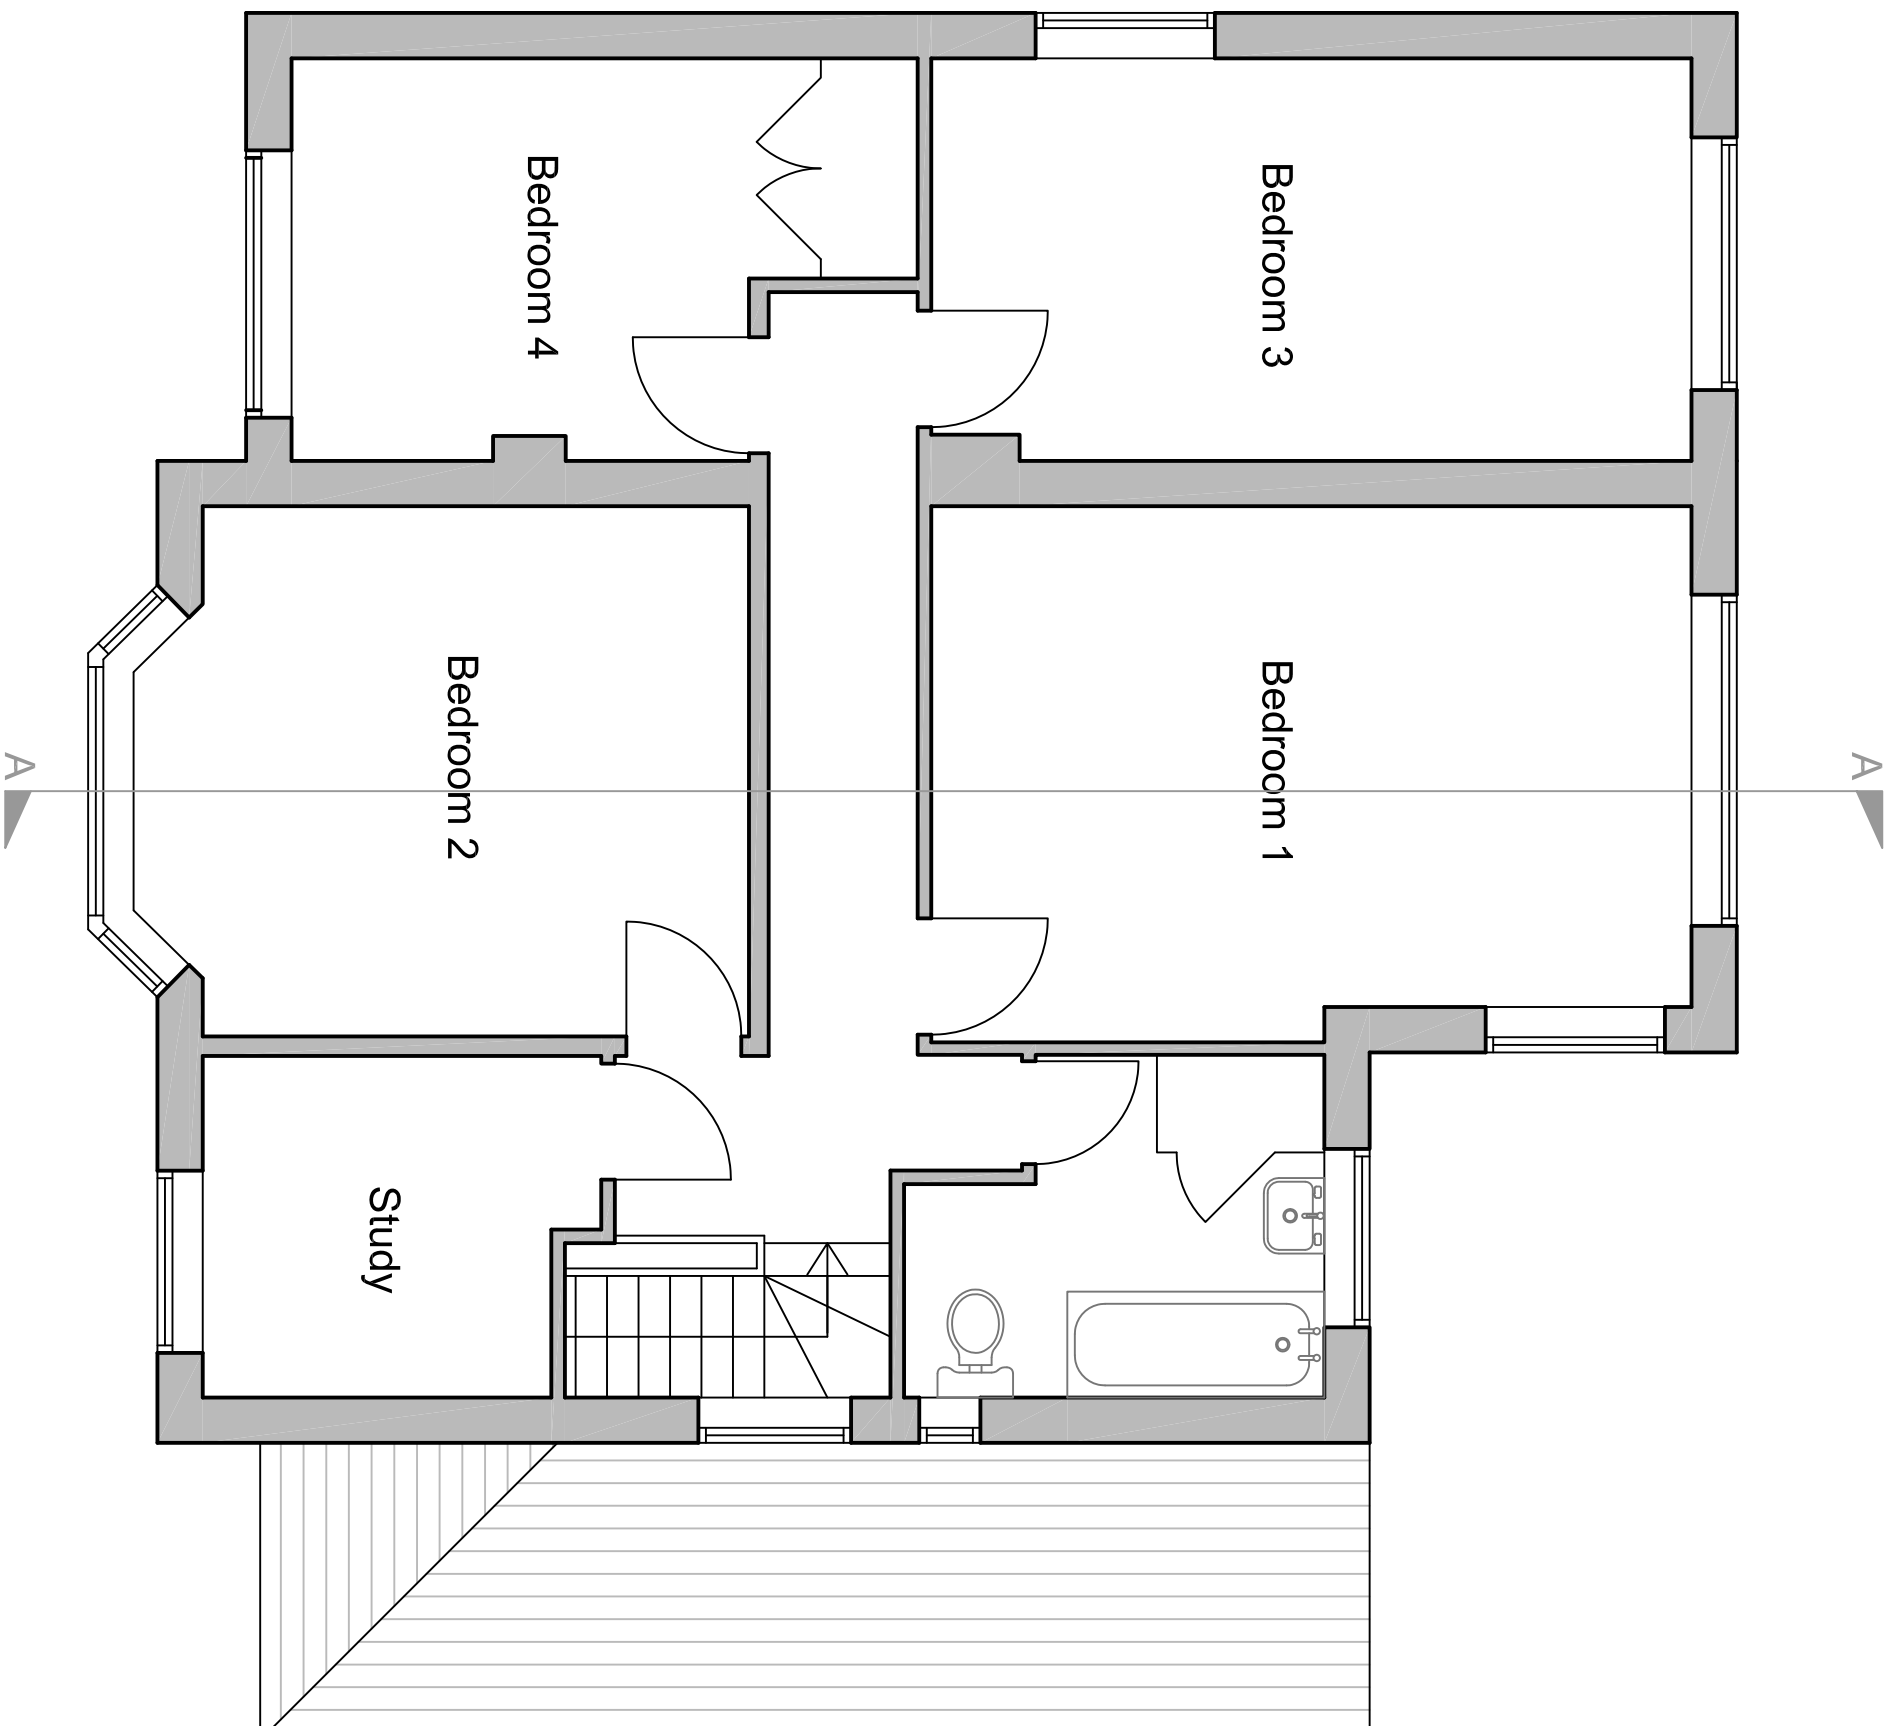


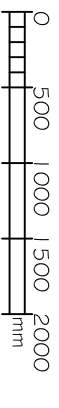

REVISIONS

**Dunphy
& Hayes**
LIMITED
SURVEYORS

164 GOLDHAWK ROAD, LONDON W12 8HU
TEL: 02038 740 9822 FAX: 02087 740 4804
E-MAIL: surveyors@dunphyhayes.co.uk

PROJECT	88 Park Avenue, HAA 7UP
TITLE	Existing First Floor Layout

DWG NUMBER 16/024/02

DATE	13.10.16	SCALE	1:50	SIZE	A3
DESIGNER	MH	CONSULTANT	MH		

NOTE:
All dimensions must be checked on site and not scaled from this drawing.

© This drawing is the property of Dunphy & Hayes Limited and must not be reproduced in whole or part without prior written permission.