


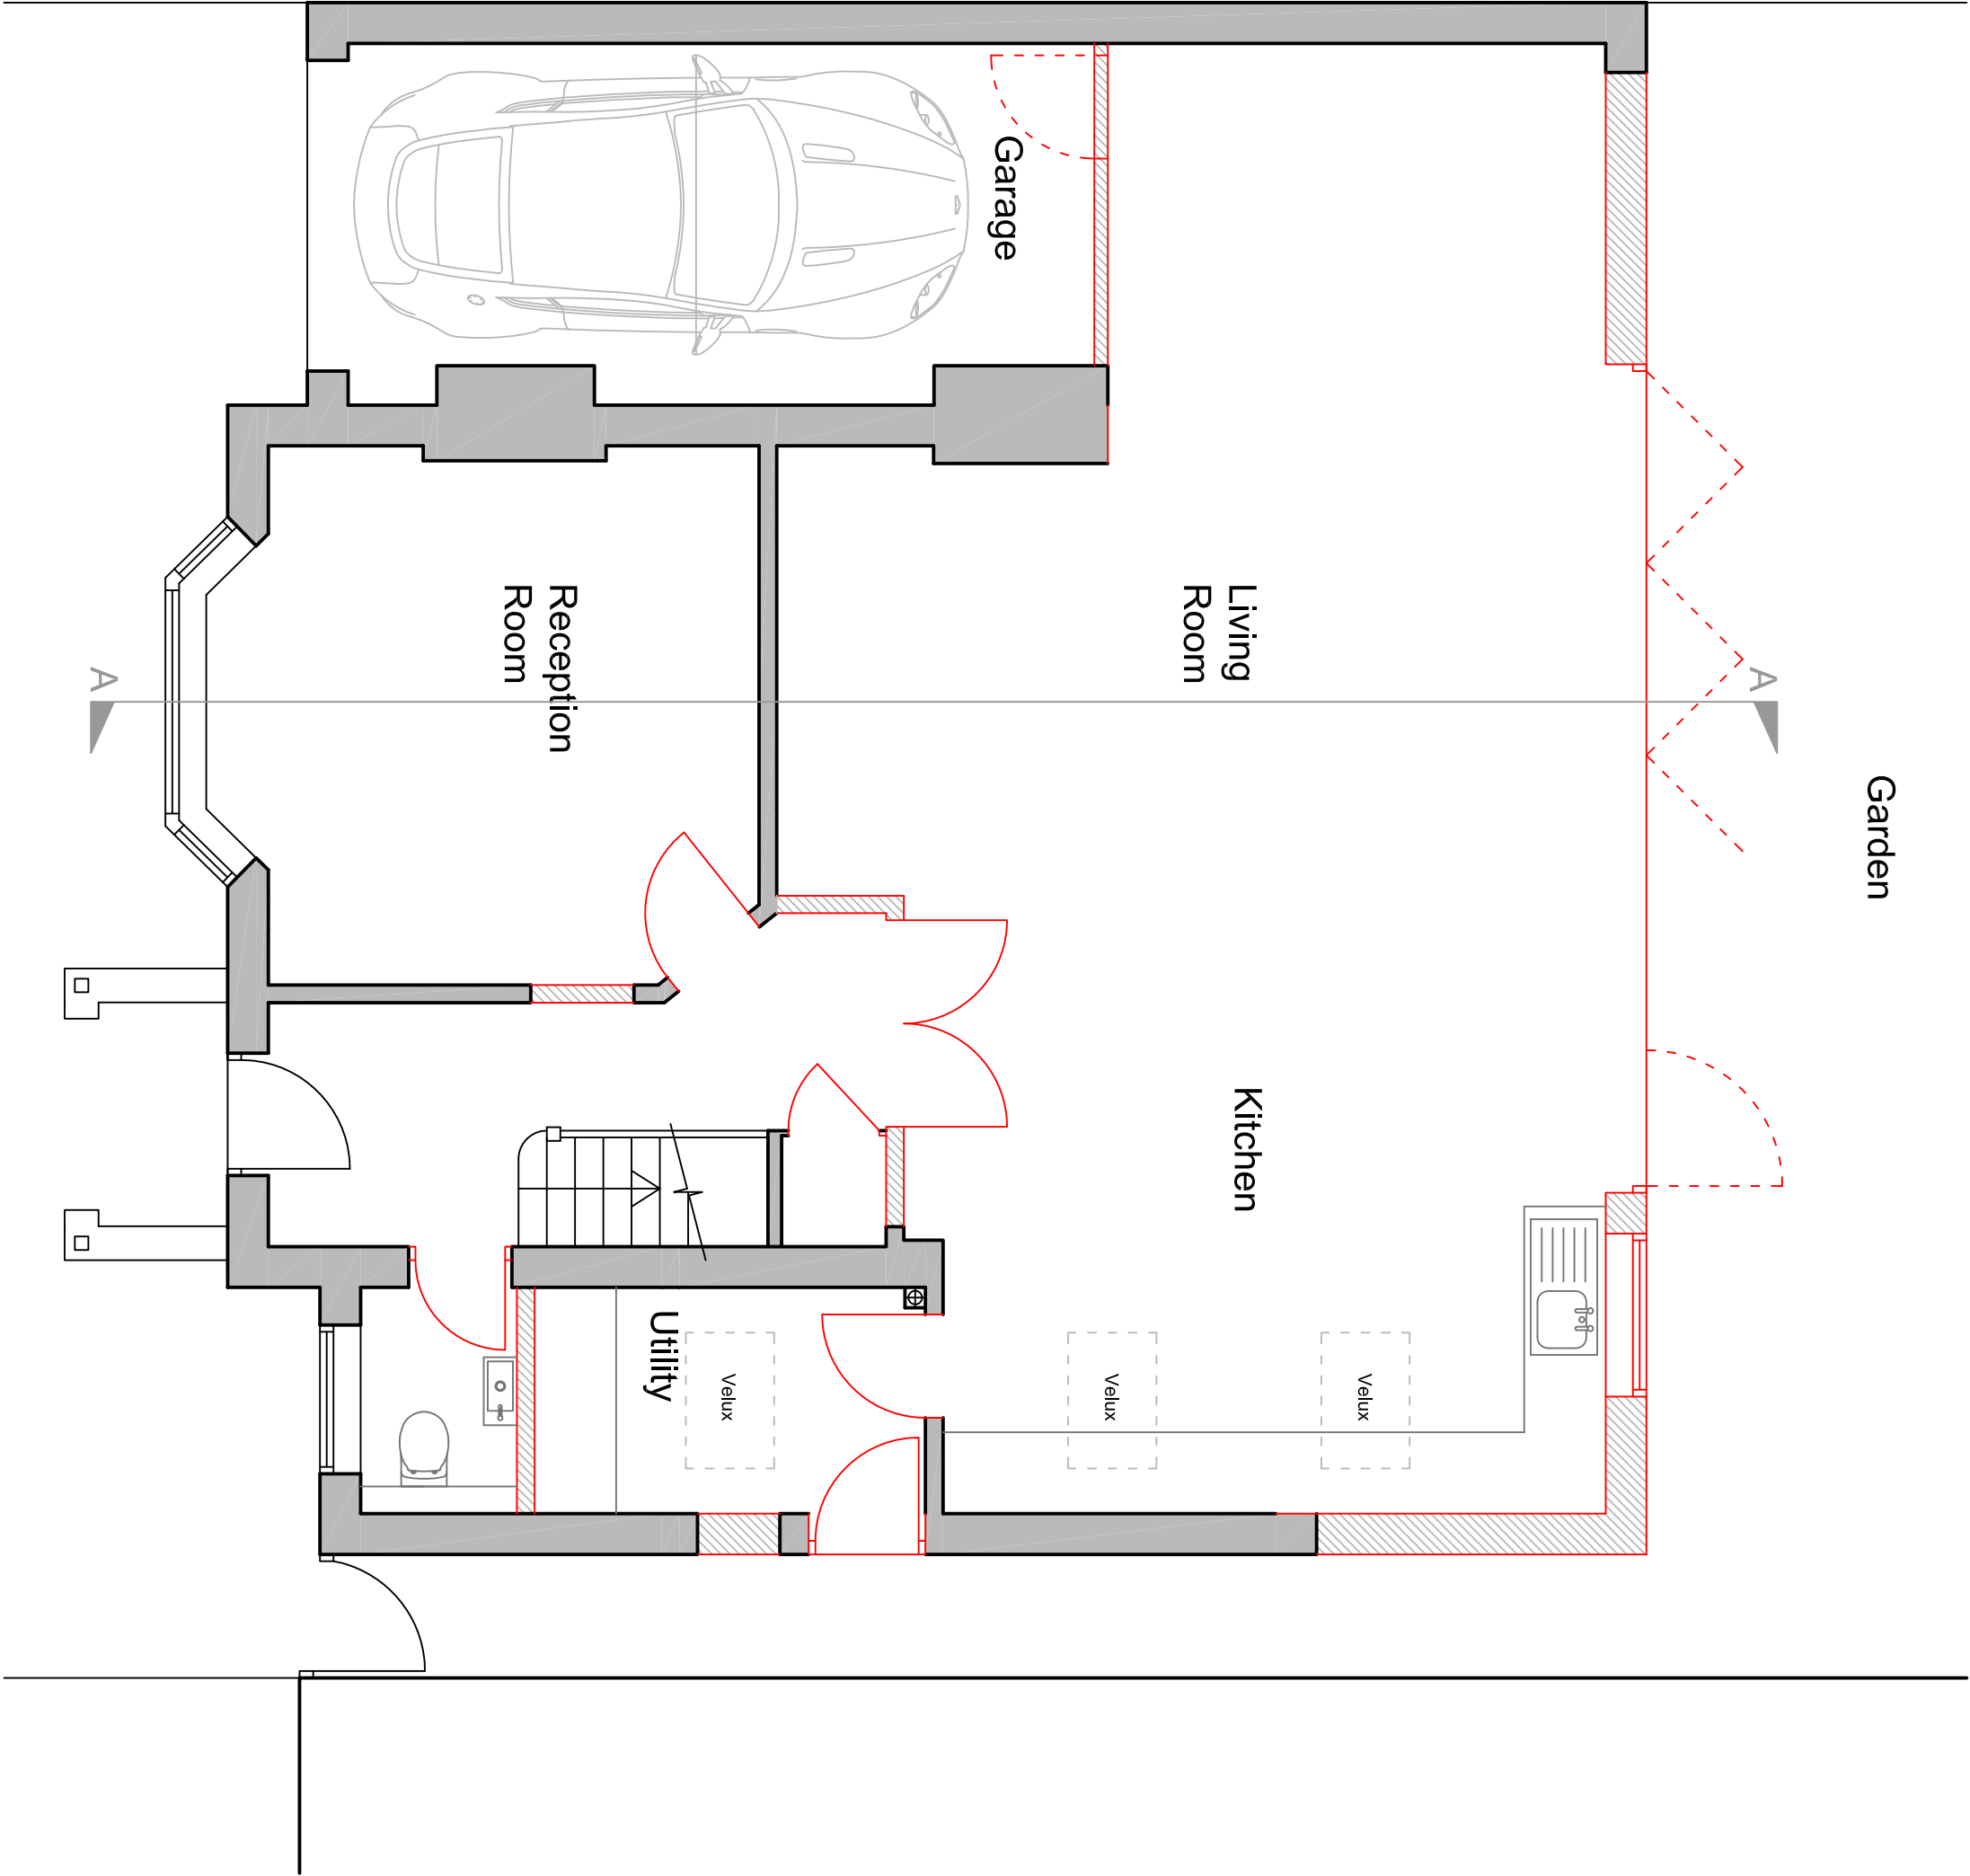

REVISIONS	

Dunphy
& Hayes
LIMITED
SURVEYORS

164 GOLDHAWK ROAD LONDON W12 8HJ
TEL: 0208 740 9922 FAX: 0208 740 4804
EMAIL: surveyors@dunphyhayes.co.uk

PROJECT	88 Park Avenue, HA4 7UP
TITLE	Proposed Ground Floor Layout

DWG NUMBER		16/024/03D	
DATE	25.11.16	SCALE	1:50
DESIGNER	MH	CONSULTANT	MH
		SHEET	A3

NOTE:
All dimensions must be checked on site and not scaled from this drawing.
© This drawing is the property of Dunphy & Hayes Limited and must not be reproduced in whole or part without prior written permission.