
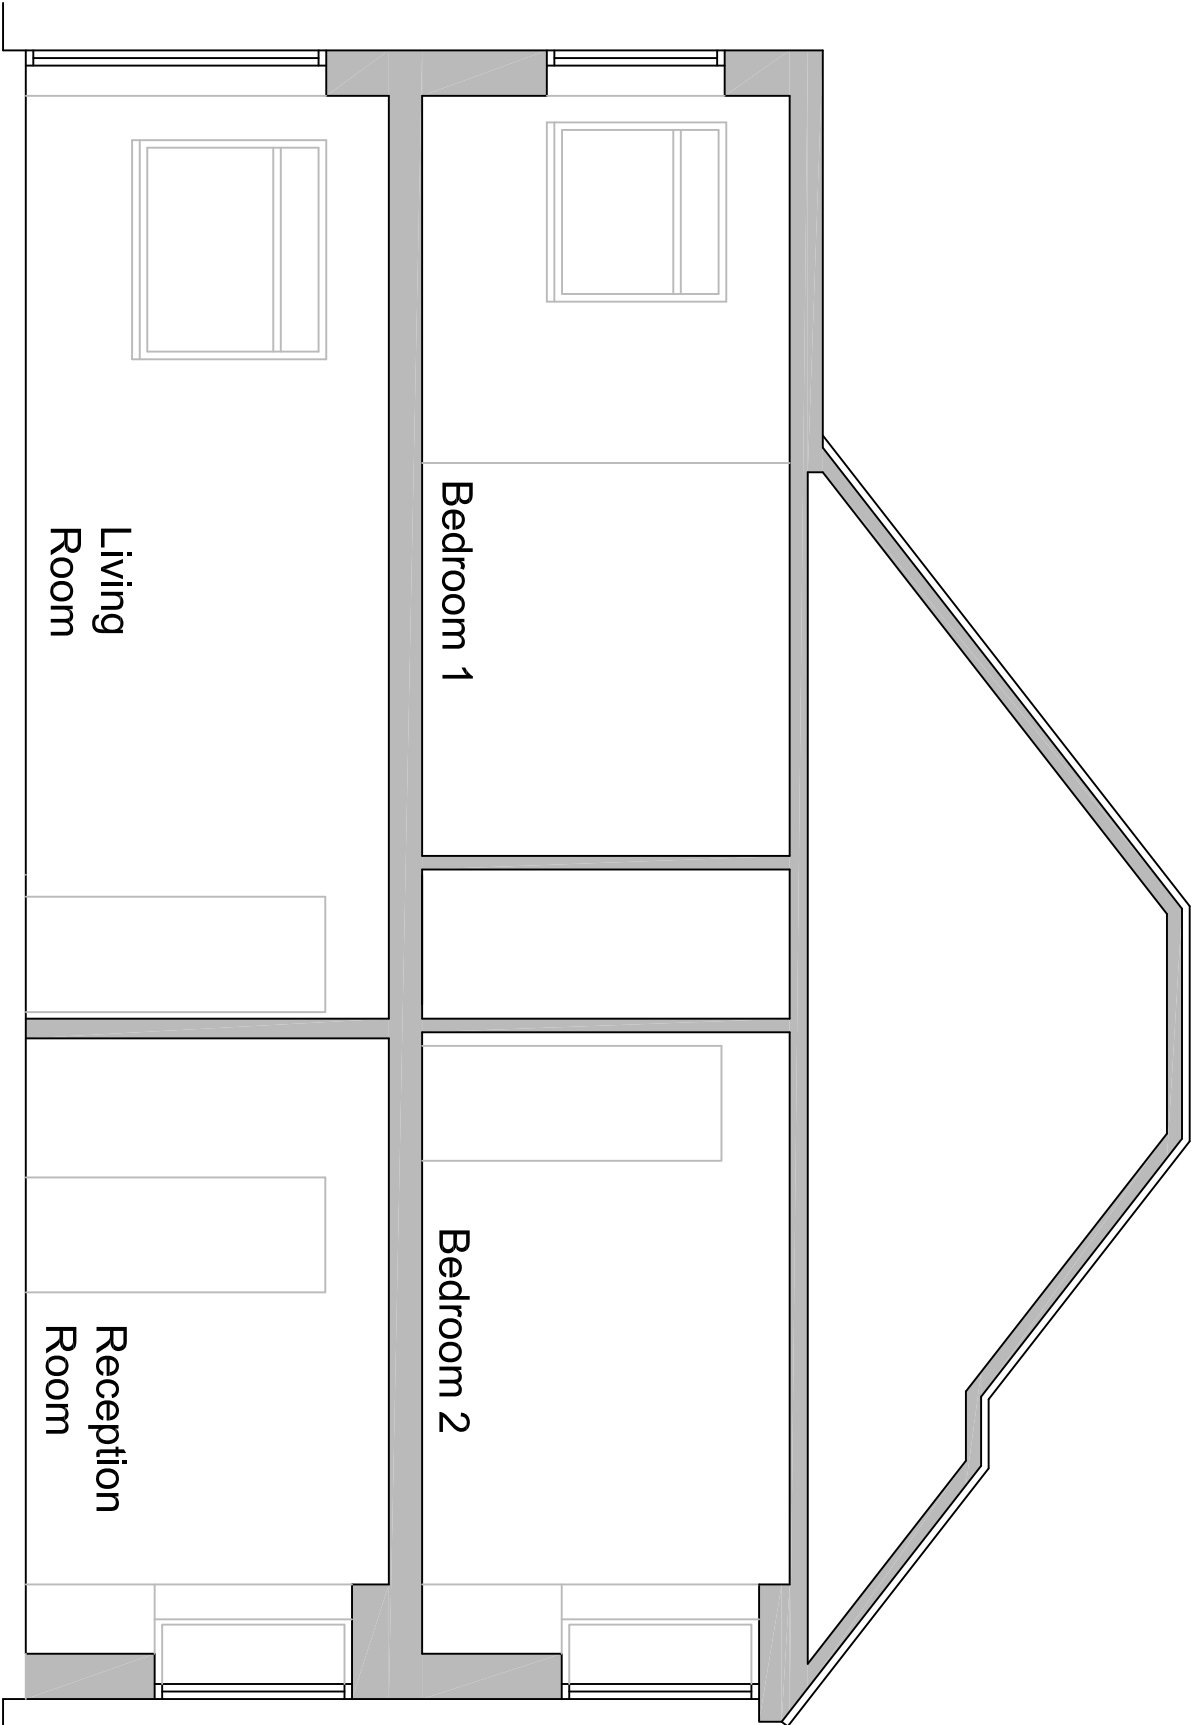


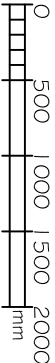

Section A - A

REVISIONS

Dumphy

& Hayes

LIMITED

SURVEYORS

164 GOLDHAWK ROAD LONDON W12 8HU
TEL: 0208 740 9922 FAX: 0208 740 4804
EMAIL: surveyors@dumphyhayes.co.uk

PROJECT	88 Park Avenue, HA4 7UP
TITLE	Existing Section A - A

DWG NUMBER	16/024/07
------------	-----------

DATE	13.10.16	SCALE	1:50	SIZE	A4
DESIGNER	MH	CONSULTANT	MH		

NOTE:
All dimensions must be checked on site and not scaled from this drawing.
© This drawing is the property of Dumphy & Hayes Limited and must not be reproduced in whole or part without prior written permission.