
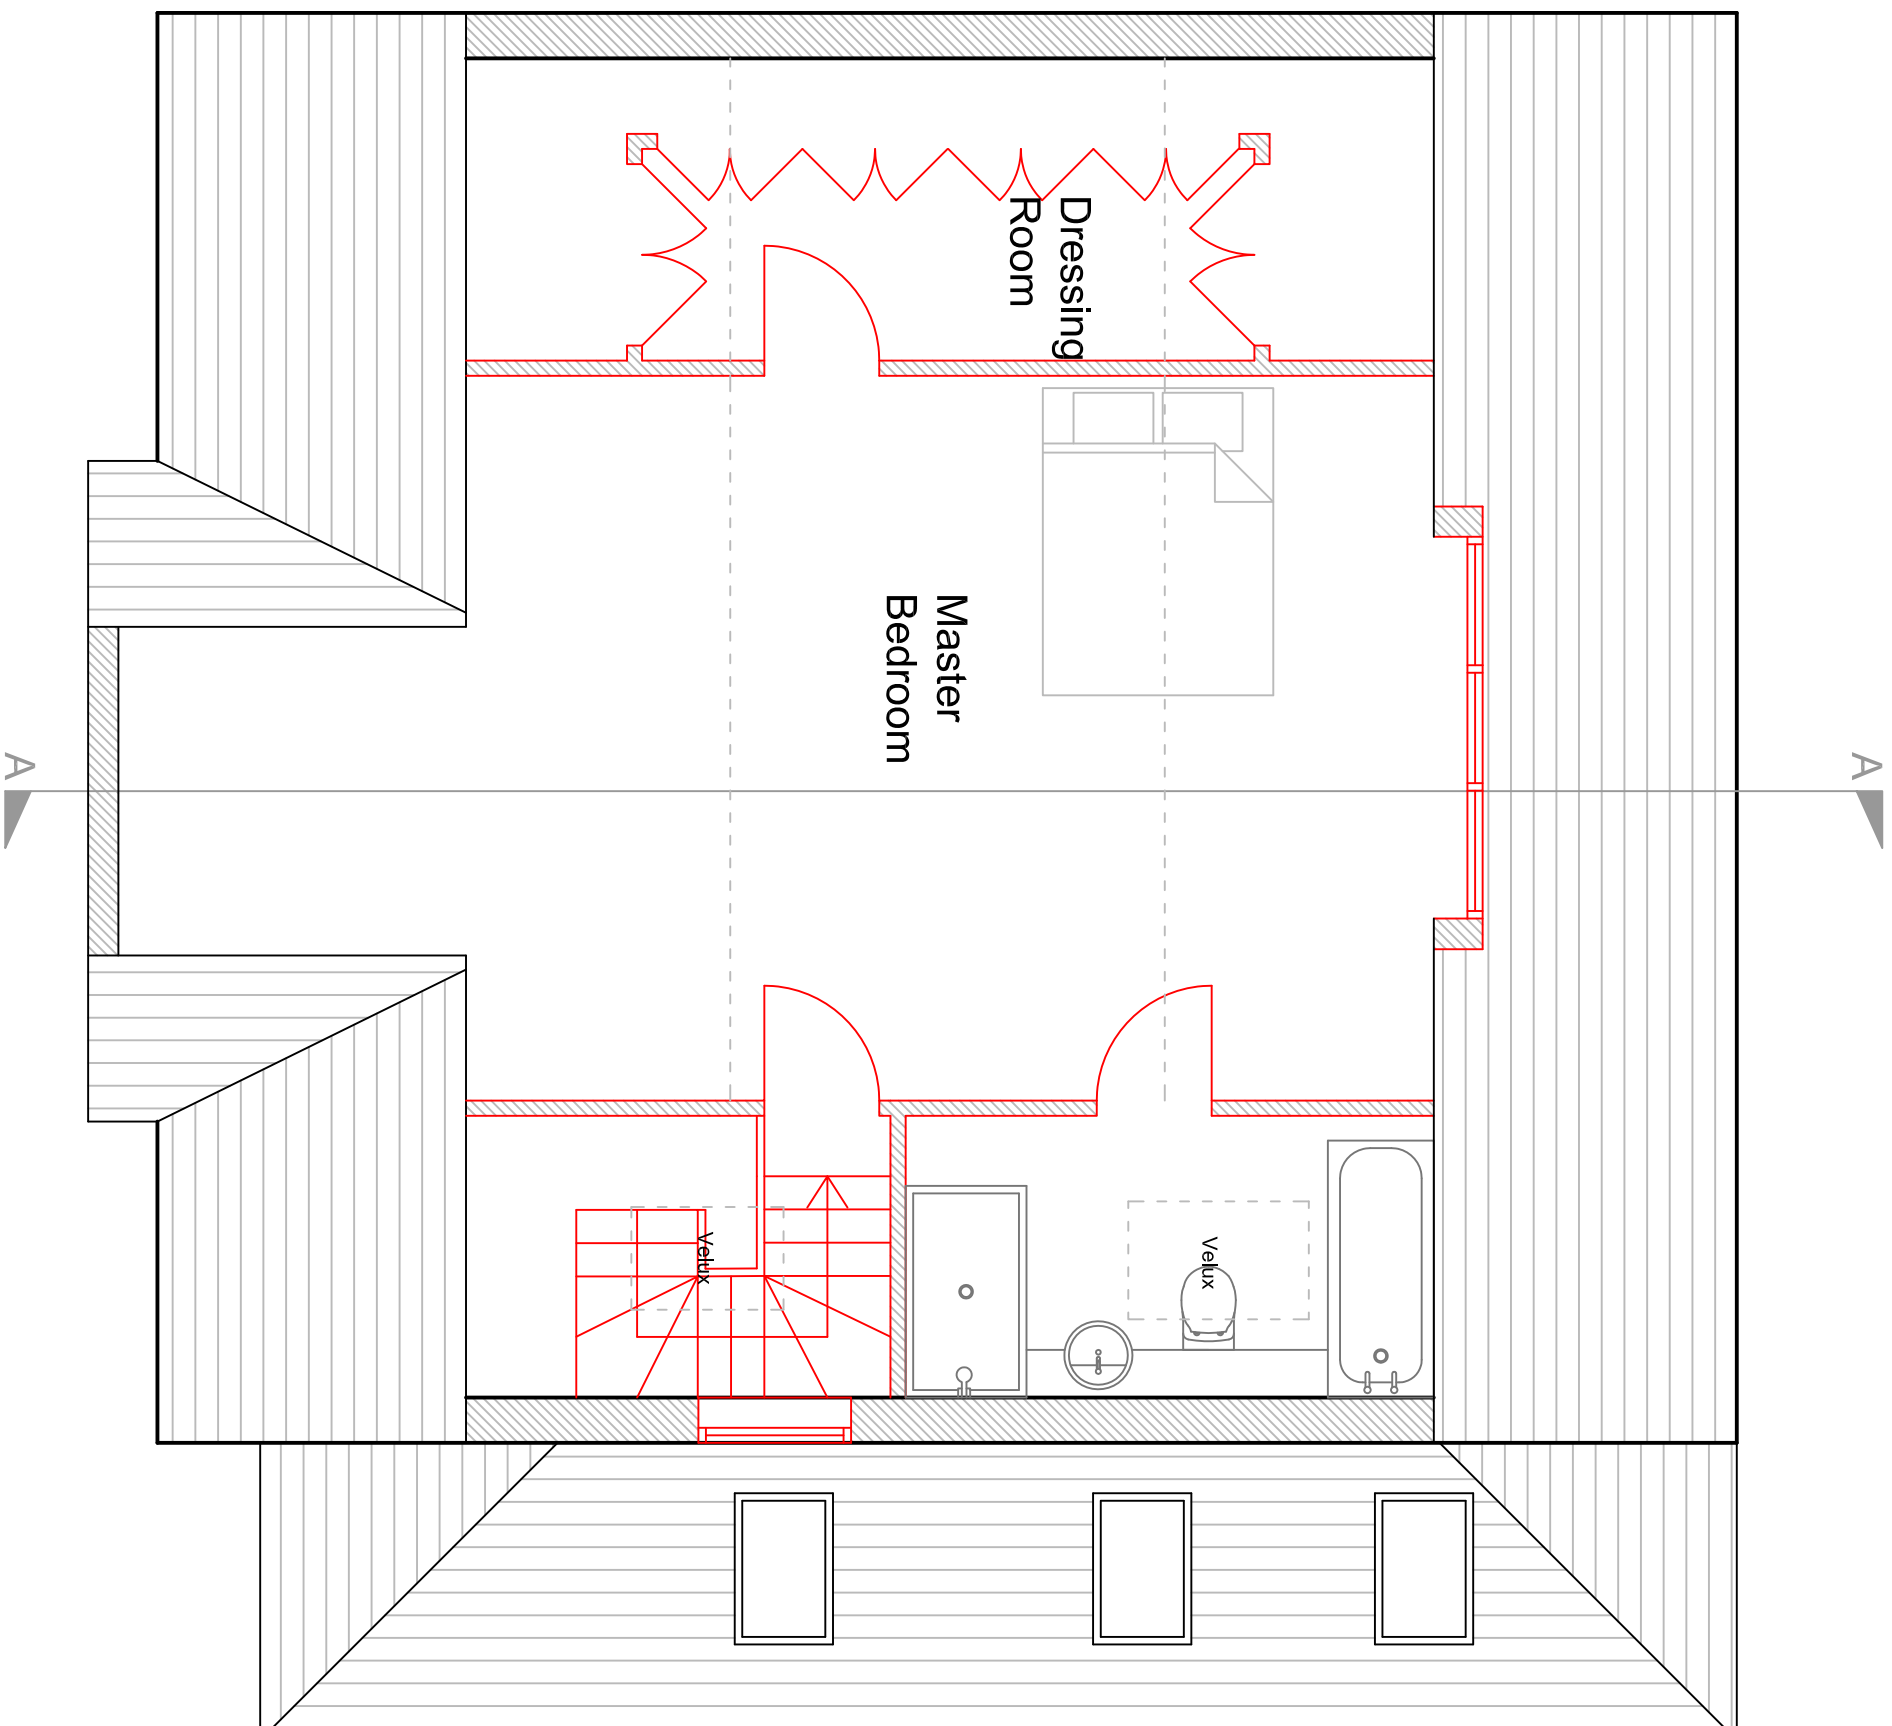


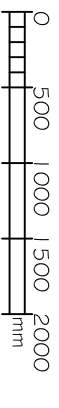

REVISIONS

**Dunphy
& Hayes**
LIMITED
SUNEVYORS

164 GOLDHAWK ROAD LONDON W12 8HU
TEL: 02038 740 9822 FAX: 0208 740 4804
EMAIL: sunevyors@dunphyhayes.co.uk

PROJECT	88 Park Avenue, HA4 7UP
TITLE	Proposed Loft Layout

DWG NUMBER **16/024/09B**

DATE 14.03.17 SCALE 1:50 SIZE A3
DESIGNER MH CONSULTANT MH

NOTE:
All dimensions must be checked on site and not scaled from this drawing.

© This drawing is the property of Dunphy & Hayes Limited and must not be reproduced in whole or part without prior written permission.