


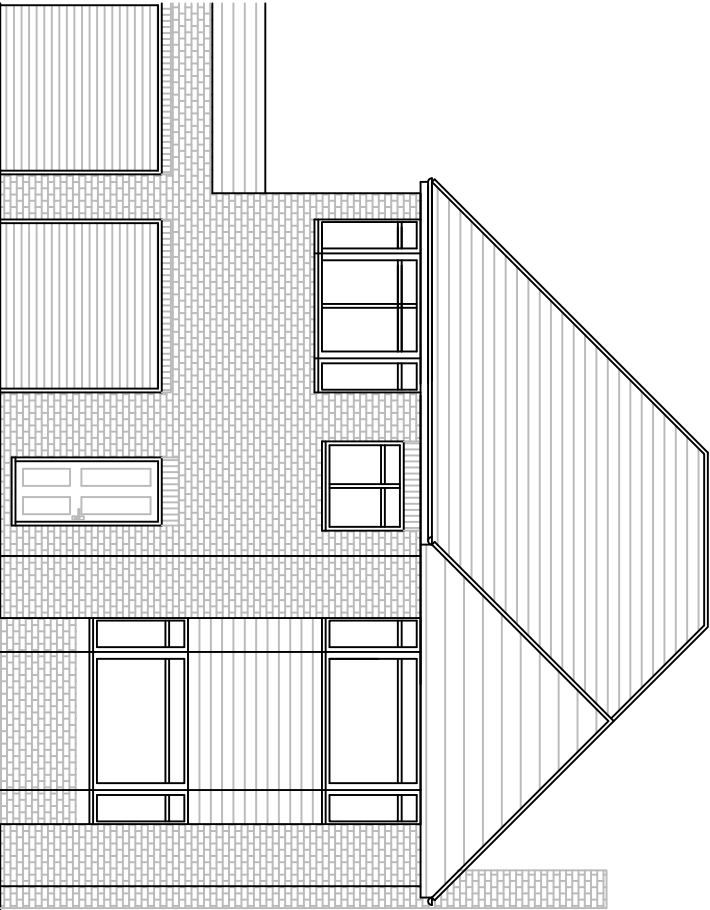


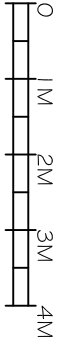

90 Park Avenue

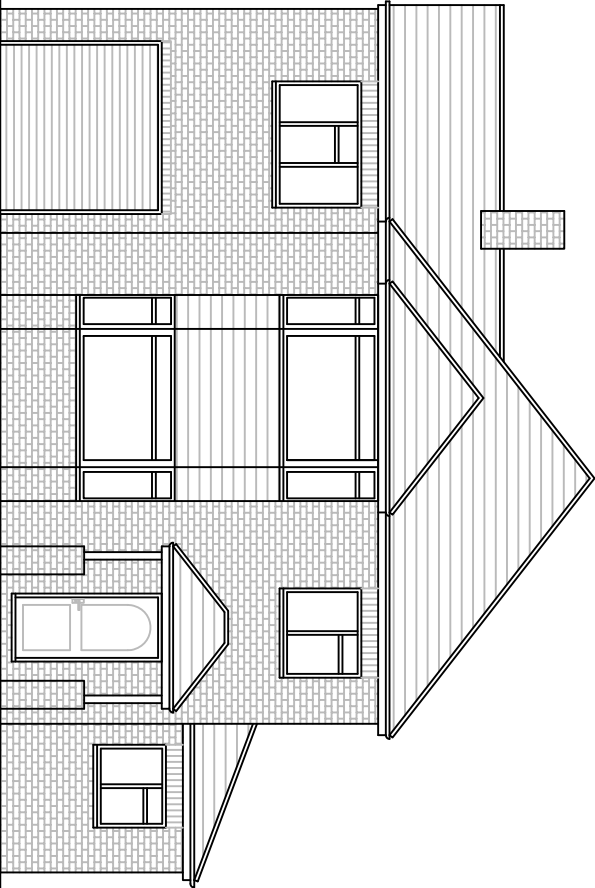


88 Park Avenue

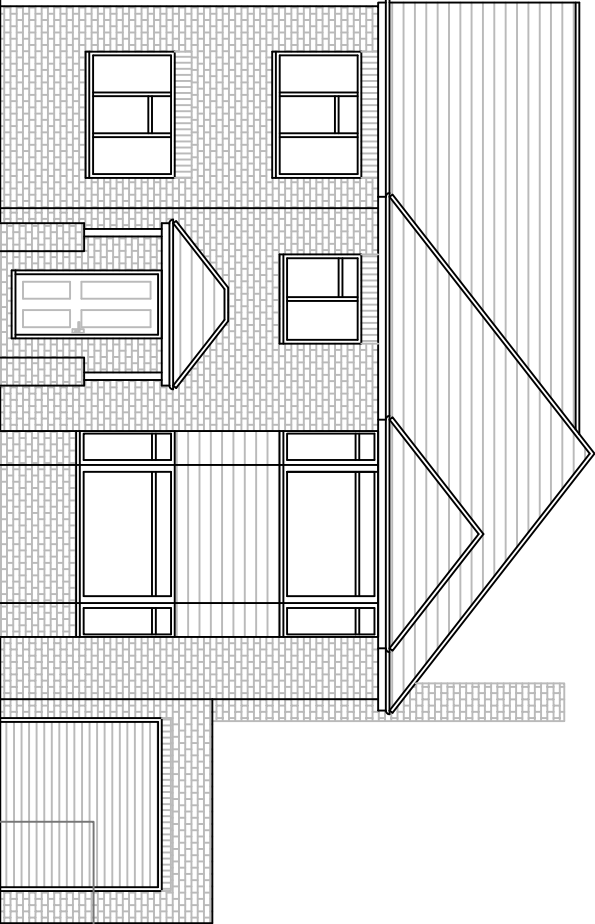


86 Park Avenue


Existing Street Scene

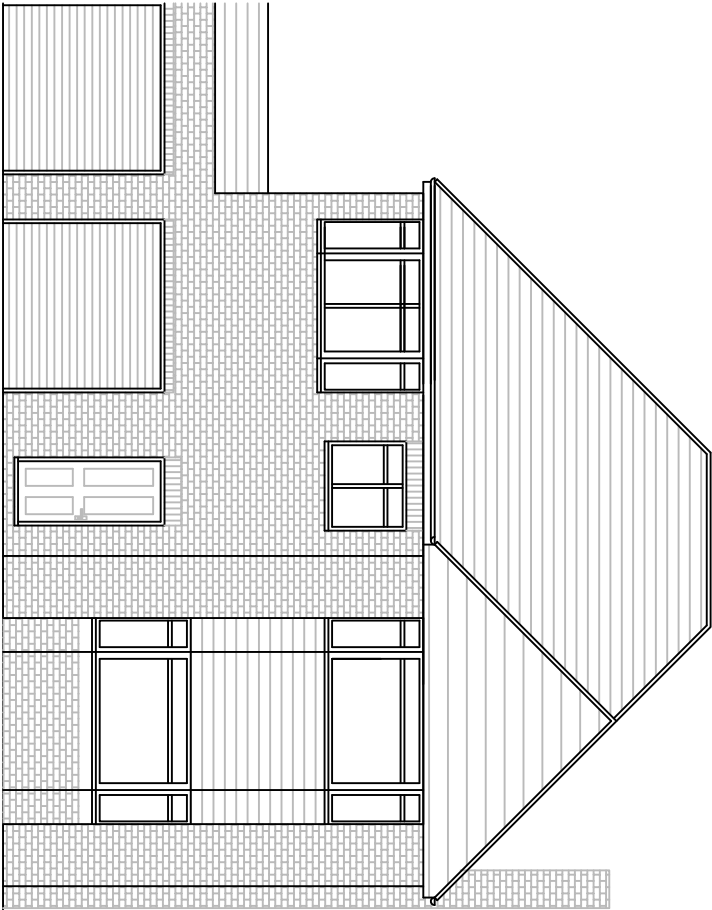

90 Park Avenue

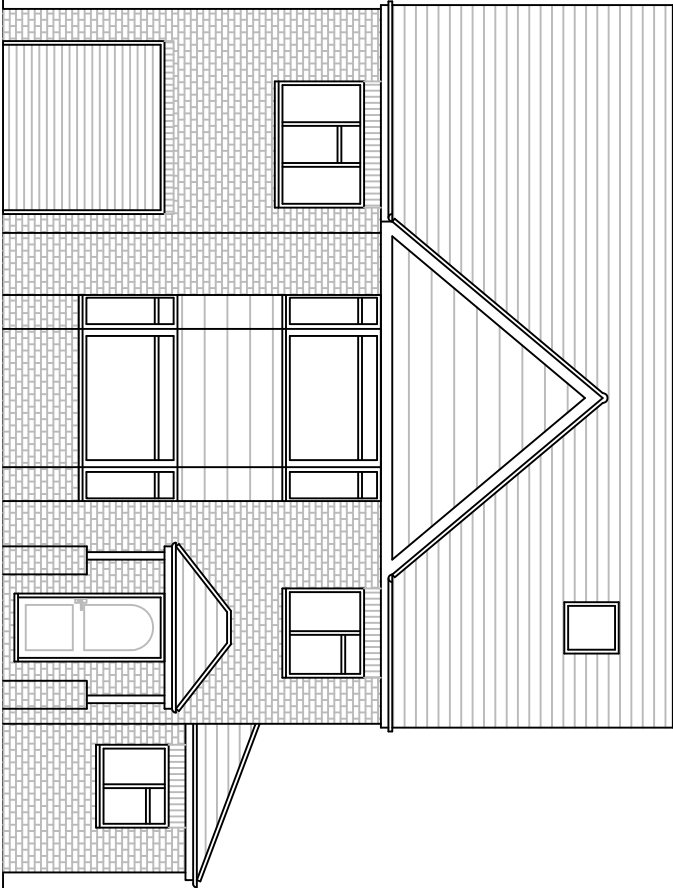

88 Park Avenue

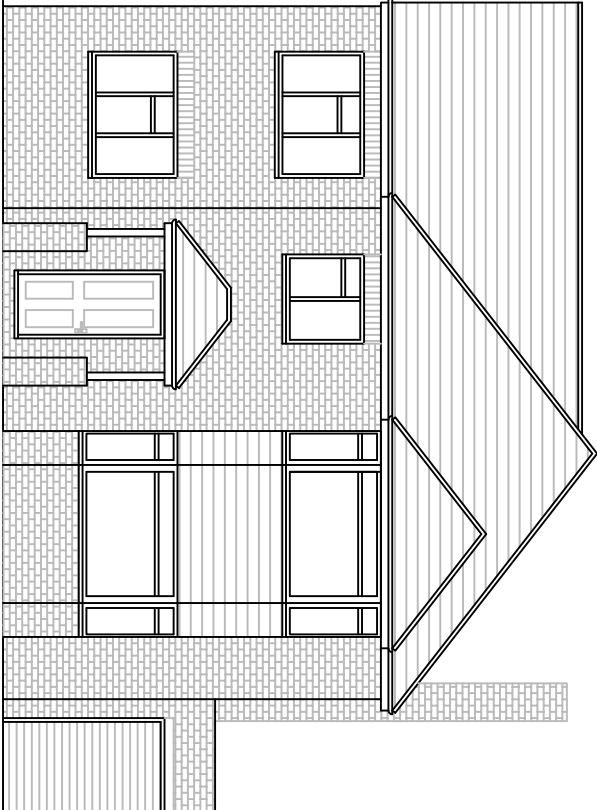

86 Park Avenue

Proposed Street Scene

Dunphy

& Hayes

LIMITED

SURVEYORS

164 GOLDFHAWK ROAD LONDON W12 8HJ
TEL: 0208 740 9922 FAX: 0208 740 4804
EMAIL: surveyors@dunphyhayes.co.uk

PROJECT
88 Park Avenue, HA4 7UP

TITLE
Existing and Proposed
Street Scene

DWG NUMBER
16/024/11

DATE 05.07.17	SCALE 1:100	SHEET A3
DESIGNER MH	CONSULTANT MH	

NOTE:
All dimensions must be checked on site and not scaled from this drawing.
© This drawing is the property of Dunphy & Hayes Limited and must not be reproduced in whole or part without prior written permission.