
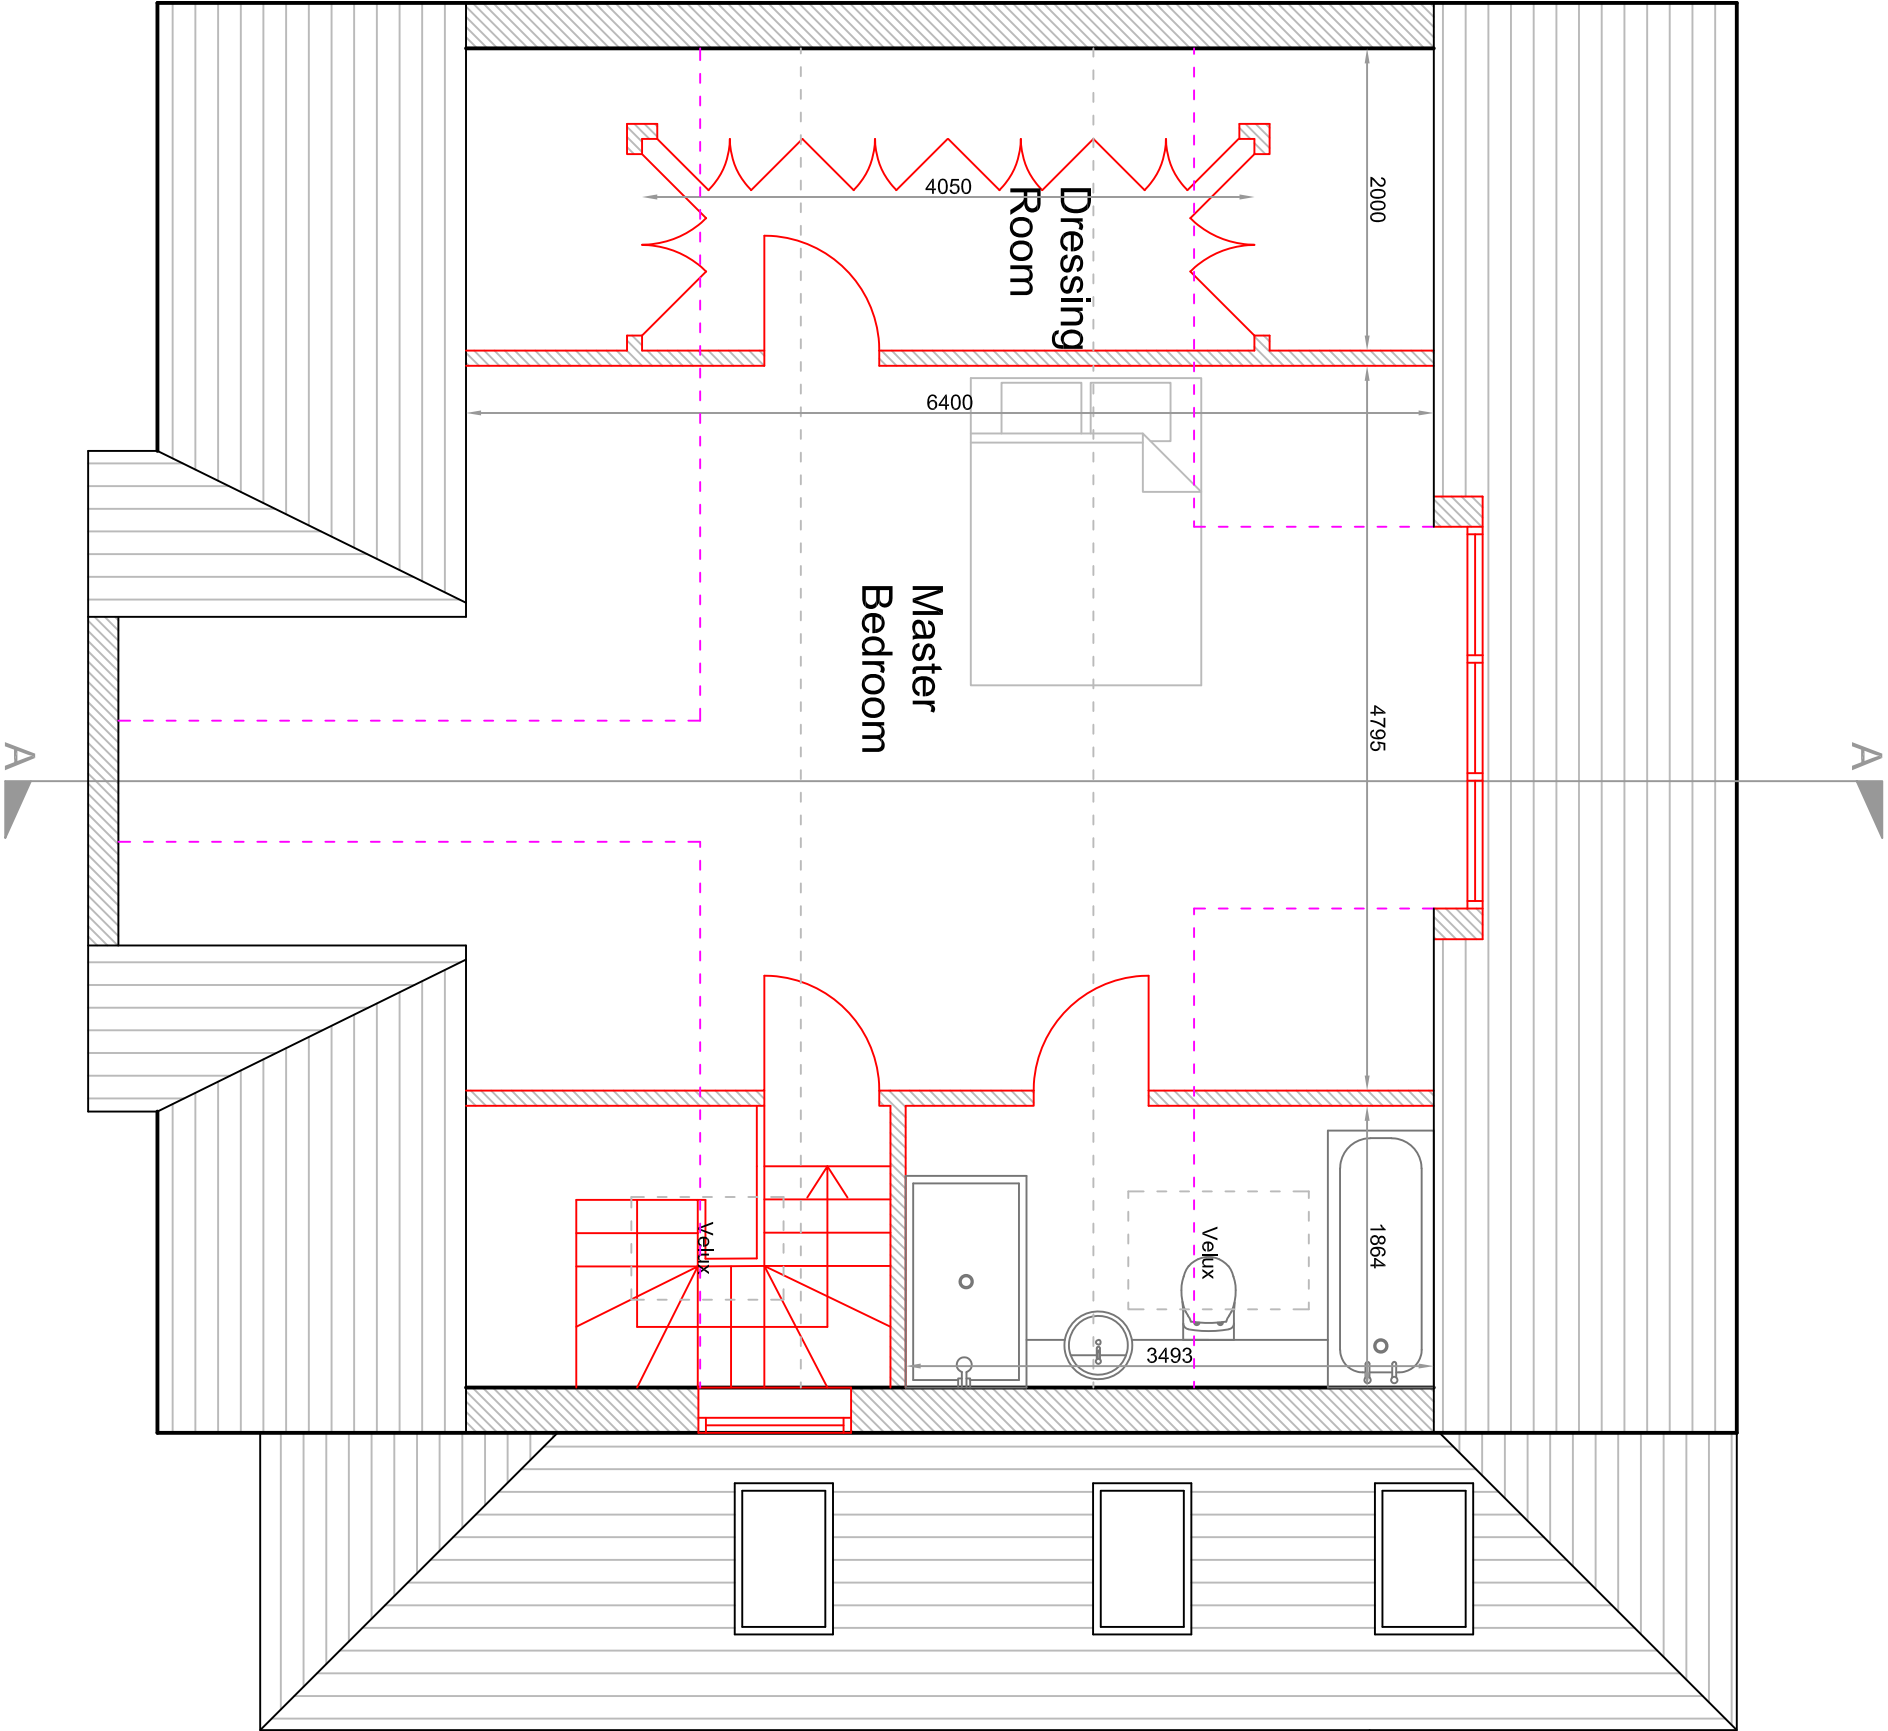


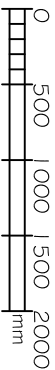

C 08.09.17 Pitch of main roof reduced to lower ridge height

REVISIONS

164 GOLDHAWK ROAD LONDON W12 8HJ
TEL: 0208 740 9922 FAX: 0208 740 4804
EMAIL: surveyors@dunphyhayes.co.uk

Dunphy & Hayes
LIMITED
SURVEYORS

PROJECT: 88 Park Avenue, HA4 7UP

TITLE: Proposed Loft Layout

DWG NUMBER: 16/024/09C

DATE: 14.03.17	SCALE: 1:50	SHEET: A3
DESIGNER: MH	CONSULTANT: MH	

NOTE:
All dimensions must be checked on site and not scaled from this drawing.
© This drawing is the property of Dunphy & Hayes Limited and must not be reproduced in whole or part without prior written permission.