


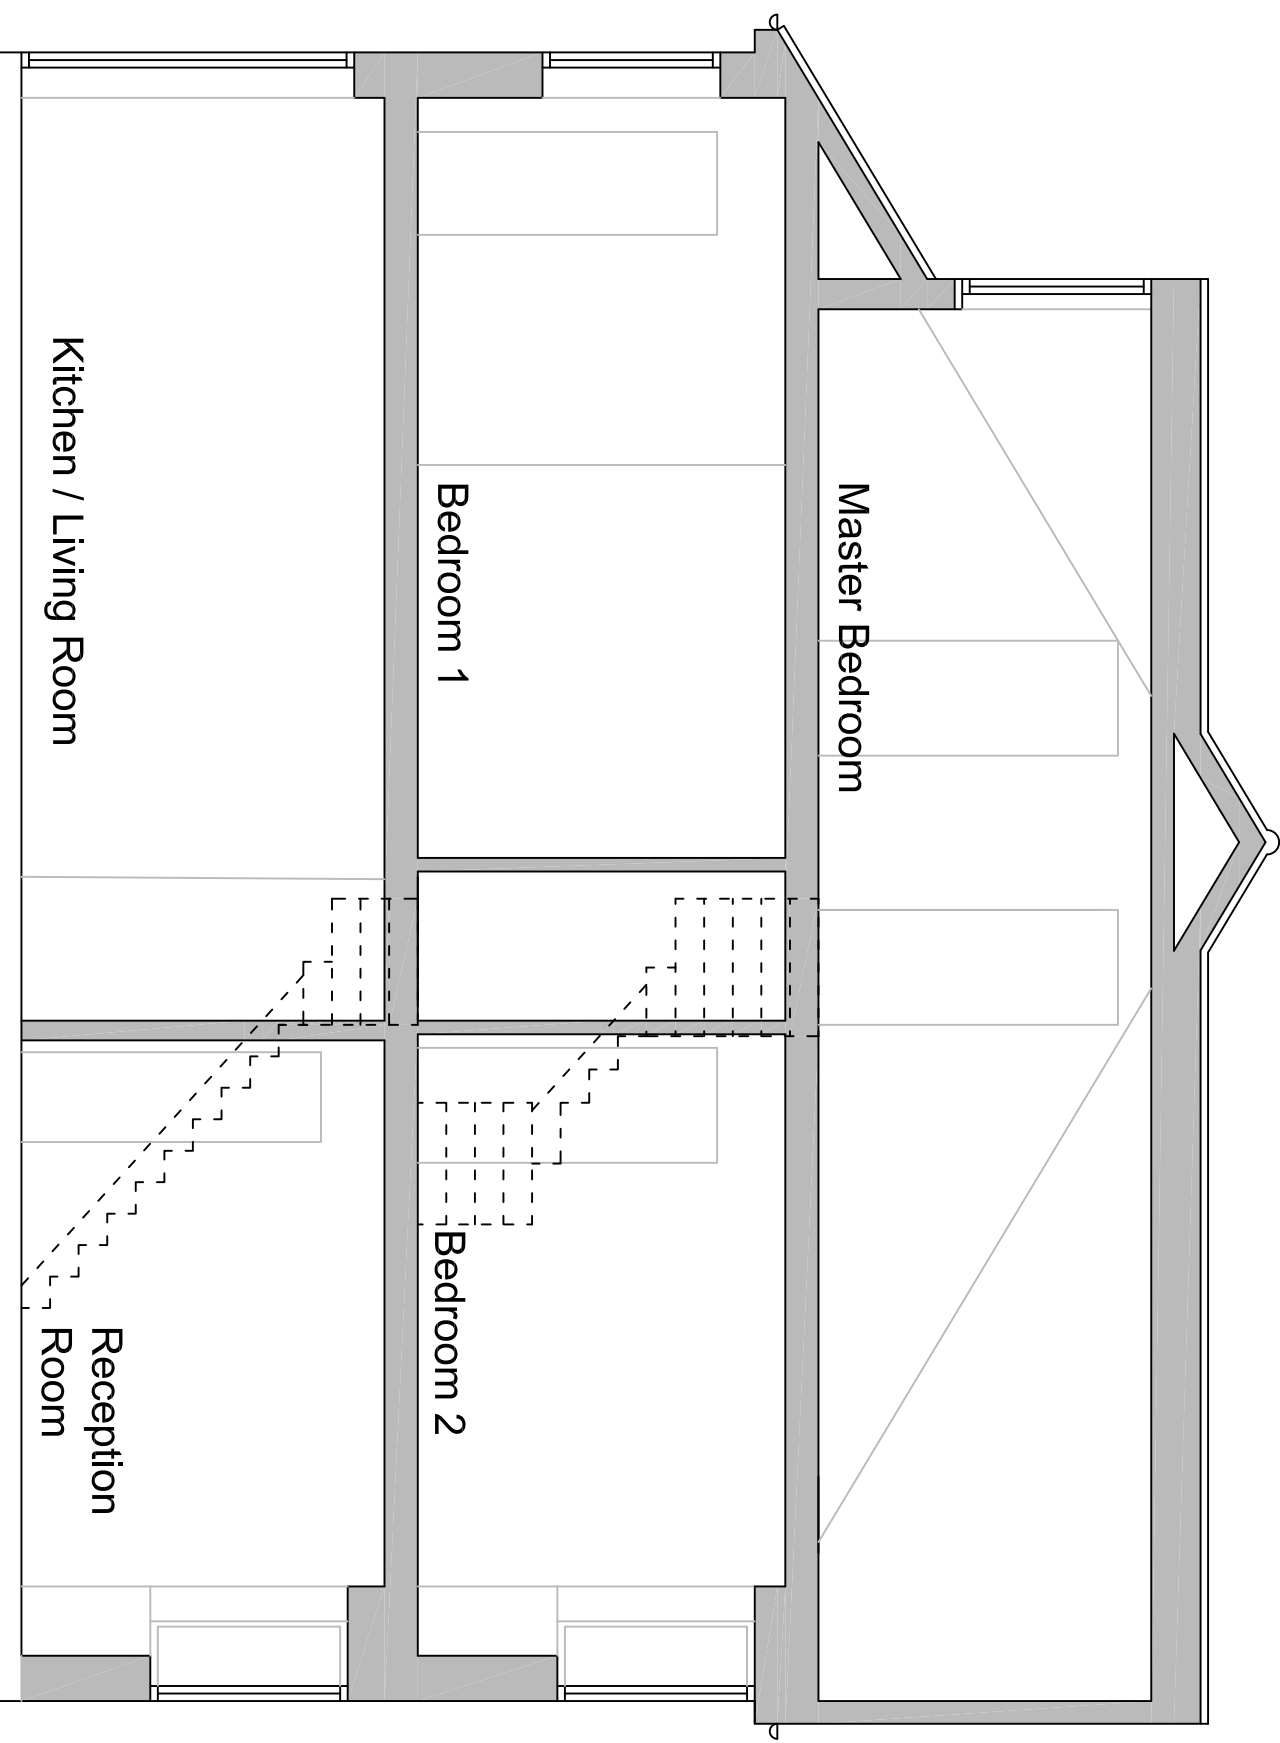

E 08.09.17 Pitch of main roof reduced to lower ridge height
D 05.07.17 Reduction in height of rear dormer

REVISIONS

Dunphy & Hayes
LIMITED
SURVEYORS

164 GOLDHAWK ROAD LONDON W12 8HU
TEL: 0208 740 9922 FAX: 0208 740 4804
EMAIL: surveyors@dunphyhayes.co.uk

PROJECT
88 Park Avenue, HA4 7UP
TITLE
Proposed Section A - A

DWG NUMBER
16/024/08E

DATE	SCALE	SIZE
13.10.16	1:50	A4
DESIGNER MH	CONSULTANT MH	

NOTE:
All dimensions must be checked on site and not scaled from this drawing.
© This drawing is the property of Dunphy & Hayes Limited and must not be reproduced in whole or part without prior written permission.

Section A - A