
Notes.
All details existing, unless marked proposed
Original drawing size A4
Scaled dimensions should not be taken from this drawing unless authorised.
Licence number 100048623

Site Boundary

Advert Location

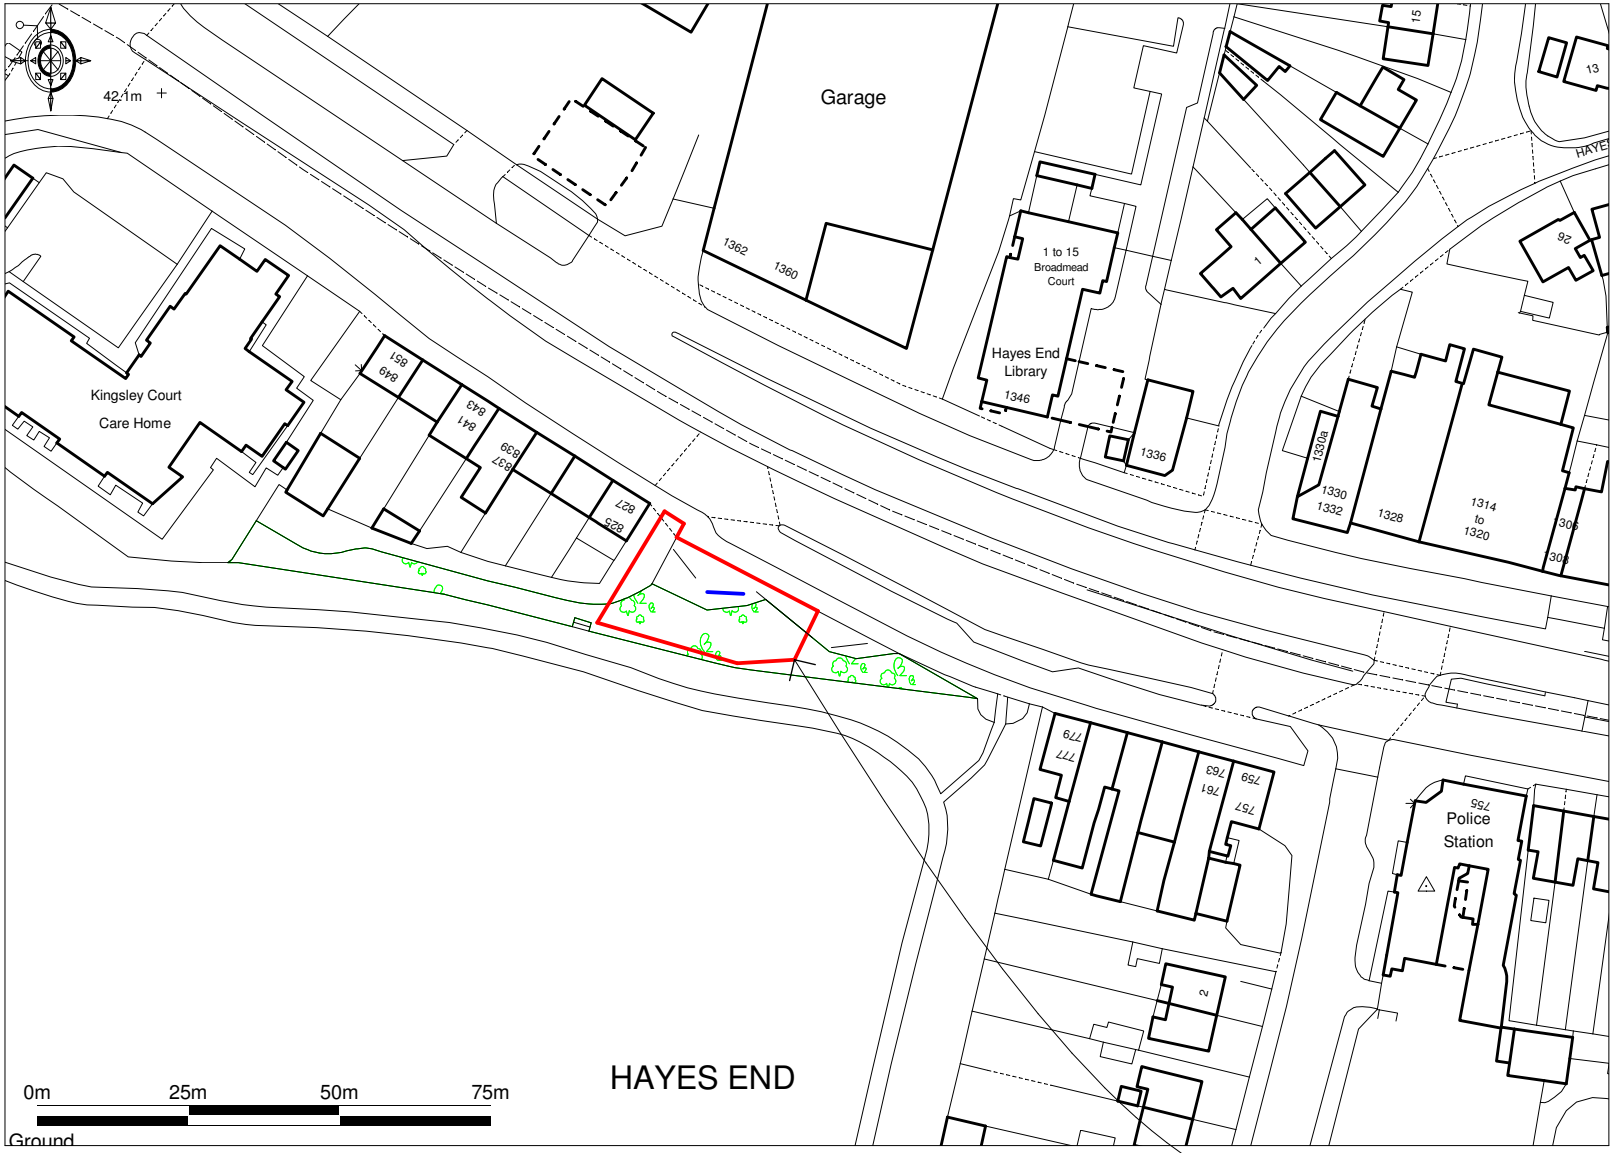

Ordnance Survey © Crown Copyright 2017. All rights reserved. Licence number 100022432. Plotted Scale - **1:1250**

Promap®

0 10 20 30 40 50 60 70 80 90 100

insite

Insite Poster Properties Ltd
Barton Hall
29 Gloucester Street
Cirencester
Gloucestershire, GL7 2DJ
Tel. 01285 658666 www.insite.co.uk

INSITE Ref:

9177

Project

Land at
Uxbridge Road
London
UB4 8HZ

Drawing Name

Location Plan - Proposed

Drawing Status

PLANNING

Revision

- First Formal Issue RW

Date

11 April 2017

Drawing Scale @ A4

1:1250

Layout ID **Revision**

T4190 A4 050

Turnkey A4