

Metres





SCALE 1 : 100



EXISTING SITE / FF & ROOF LAYOUT
Scale 1:100


REVNOTES:
Where building to the boundaries the adjacent owner is to be informed under the terms of the Party Wall Act 1996 and its provisions followed. Where building over boundaries the adjacent owner is to be served notice under section 65 of the Town & Country Planning Act 1990.
© This drawing and the works depicted are the copyright of GT Designz LTD and may not be reproduced or amended except by written permission of GT Designz LTD.

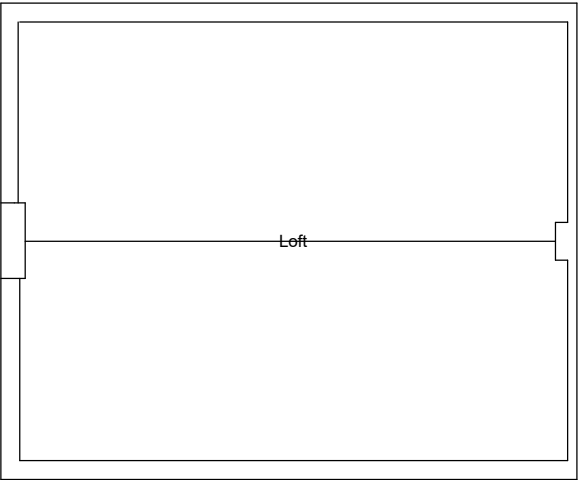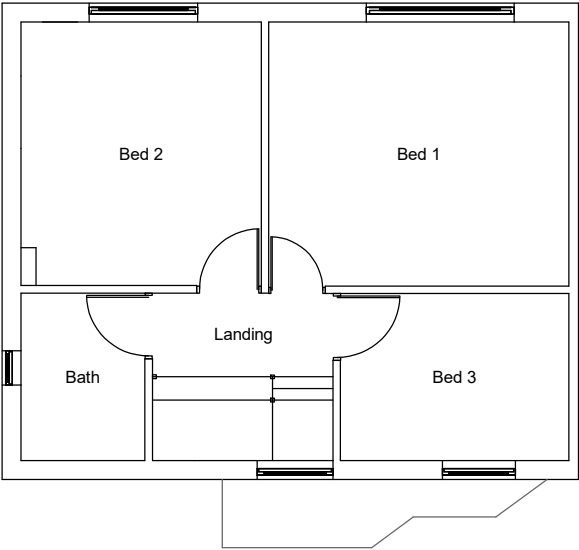

Application: LHE – GF Rear Extension			
Client:	Lam Hai Tran	Date:	20 th April 2017
Site:	119 Thornton Avenue, West Drayton, UB7 9JZ	Drawn By:	Gurps Benning
Scale:	Refer to Drawing @ A3	Dwg.No:	GTD778 – 01LHE

G T DESIGNZ LTD
Building Designs & Technical services




GT Designz Ltd, 5th Floor, Hyde Park Hayes 3, 11 Millington Road, Hayes, UB3 4AZ.	Tel : 0208 212 7981 Mob : 07854 351 934 Email : enquiries@gtdesignzltd.com
---	--

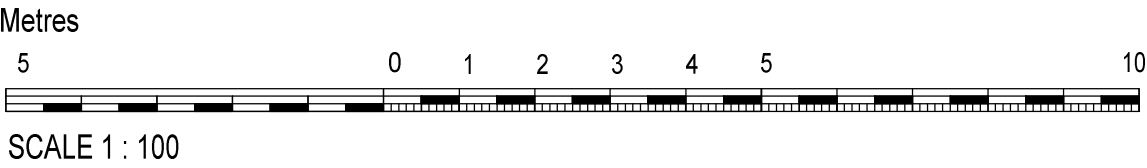

REVNOTES:

Where building to the boundaries the adjacent owner is to be informed under the terms of the Party Wall Act 1996 and its provisions followed. Where building over boundaries the adjacent owner is to be served notice under section 65 of the Town & Country Planning Act 1990.

© This drawing and the works depicted are the copyright of GT Designz LTD and may not be reproduced or amended except by written permission of GT Designz LTD.

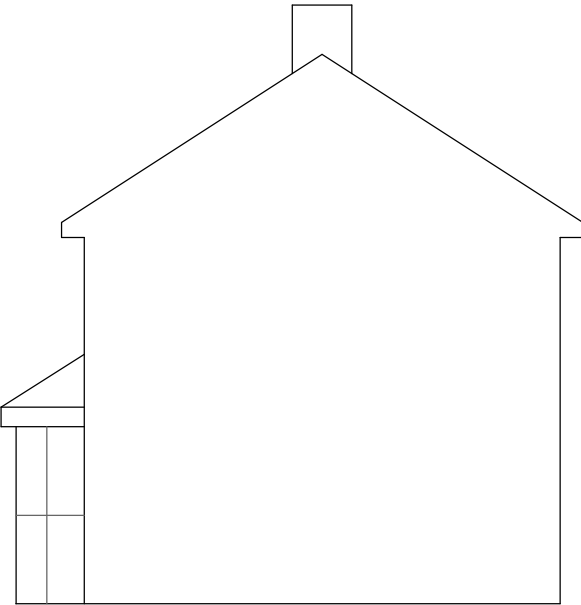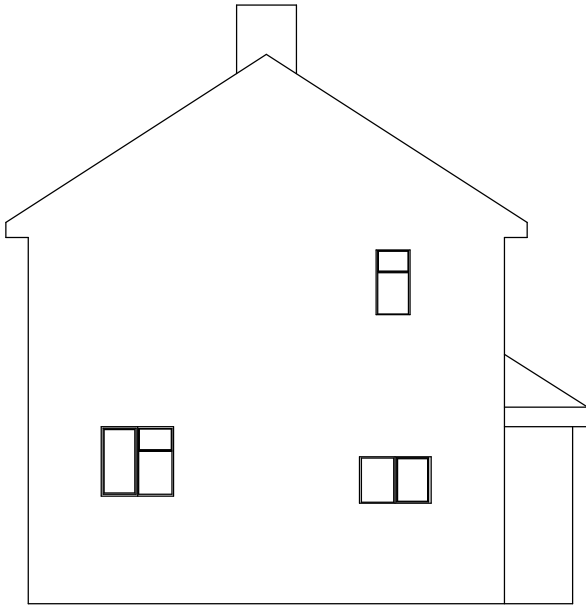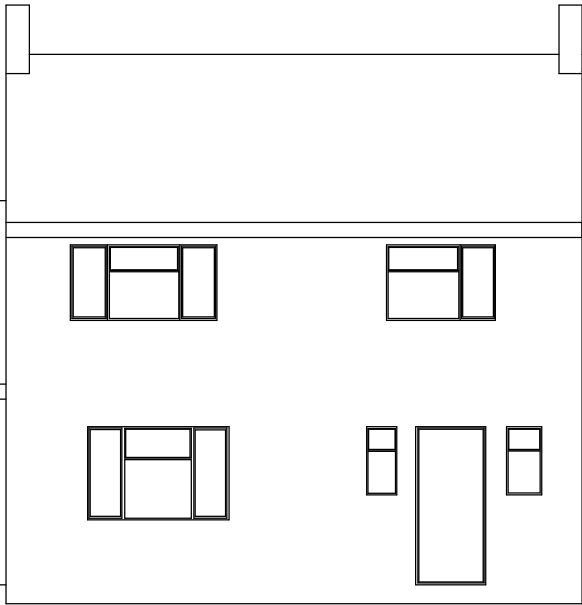


EXISTING FRONT / REAR & SIDE ELEVATIONS
Scale 1:100

Application: LHE – GF Rear Extension			
Client:	Lam Hai Tran	Date:	20 th April 2017
Site:	119 Thornton Avenue, West Drayton, UB7 9JZ	Drawn By:	Gurps Benning
Scale:	Refer to Drawing @ A3	Dwg.No:	GTD778 – 02LHE

G T DESIGNZ LTD
Building Designs & Technical services

GT Designz Ltd, 5th Floor,
Hyde Park Hayes 3,
11 Millington Road,
Hayes,
UB3 4AZ.


Tel : 0208 212 7981
Mob : 07854 351 934
Email : enquiries@gtdesignzLtd.com

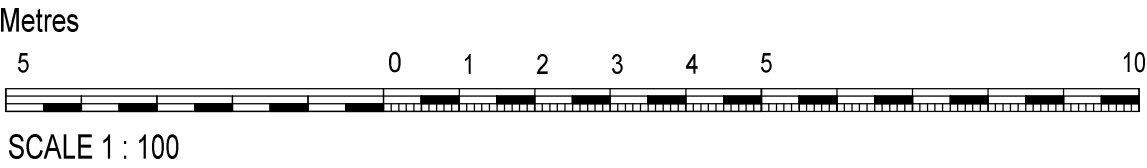

REV/NOTES:

Where building to the boundaries the adjacent owner is to be informed under the terms of the Party Wall Act 1996 and its provisions followed. Where building over boundaries the adjacent owner is to be served notice under section 65 of the Town & Country Planning Act 1990.

© This drawing and the works depicted are the copyright of GT Designz LTD and may not be reproduced or amended except by written permission of GT Designz LTD.

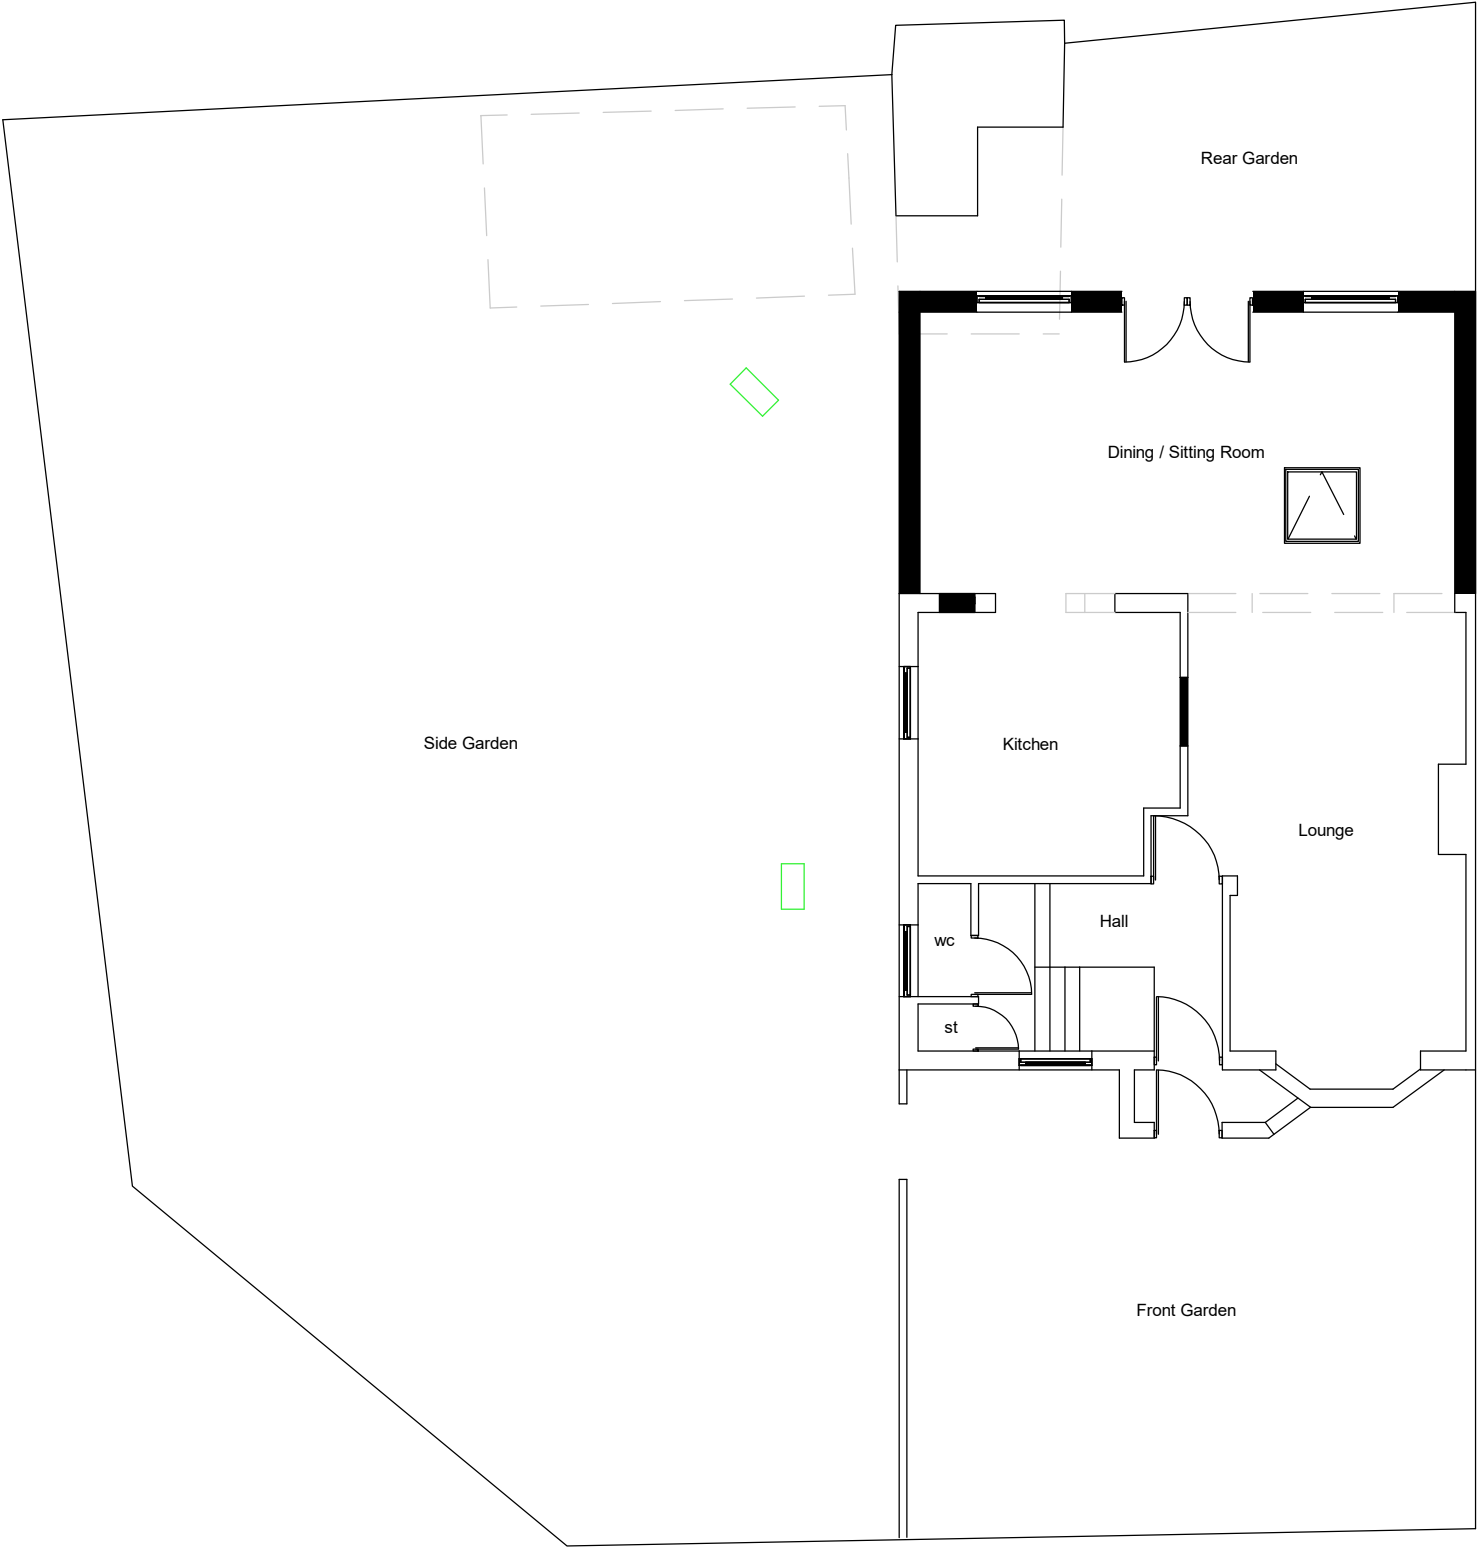


PROPOSED SITE LAYOUT
Scale 1:100

Application: LHE – GF Rear Extension			
Client:	Lam Hai Tran	Date:	20 th April 2017
Site:	119 Thornton Avenue, West Drayton, UB7 9JZ	Drawn By:	Gurps Benning
Scale:	Refer to Drawing @ A3	Dwg.No:	GTD778 – 03LHE

G T DESIGNZ LTD
Building Designs & Technical services

GT Designz Ltd, 5th Floor,
Hyde Park Hayes 3,
11 Millington Road,
Hayes,
UB3 4AZ.

Tel : 0208 212 7981
Mob : 07854 351 934
Email : enquiries@gtdesignzltd.com

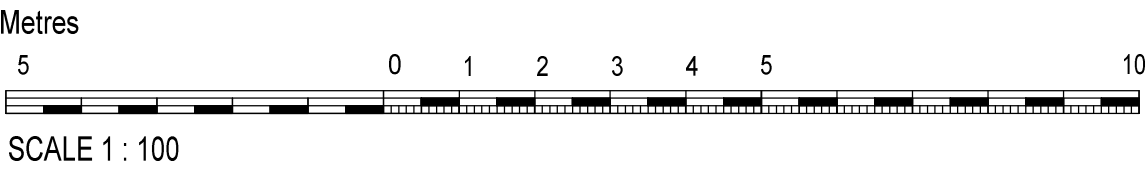

REVNOTES:

Where building to the boundaries the adjacent owner is to be informed under the terms of the Party Wall Act 1996 and its provisions followed. Where building over boundaries the adjacent owner is to be served notice under section 65 of the Town & Country Planning Act 1990.

© This drawing and the works depicted are the copyright of GT Designz LTD and may not be reproduced or amended except by written permission of GT Designz LTD.


Application: LHE – GF Rear Extension			
Client:	Lam Hai Tran	Date:	20 th April 2017
Site:	119 Thornton Avenue, West Drayton, UB7 9JZ	Drawn By:	Gurps Benning
Scale:	Refer to Drawing @ A3	Dwg.No:	GTD778 – 04LHE

G T DESIGNZ LTD
Building Designs & Technical services

GT Designz Ltd, 5th Floor,
Hyde Park Hayes 3,
11 Millington Road,
Hayes,
UB3 4AZ.



Tel : 0208 212 7981
Mob : 07854 351 934
Email : enquiries@gtdesignzltd.com

Copyright © 2017 GT Designz LTD
(All rights reserved)

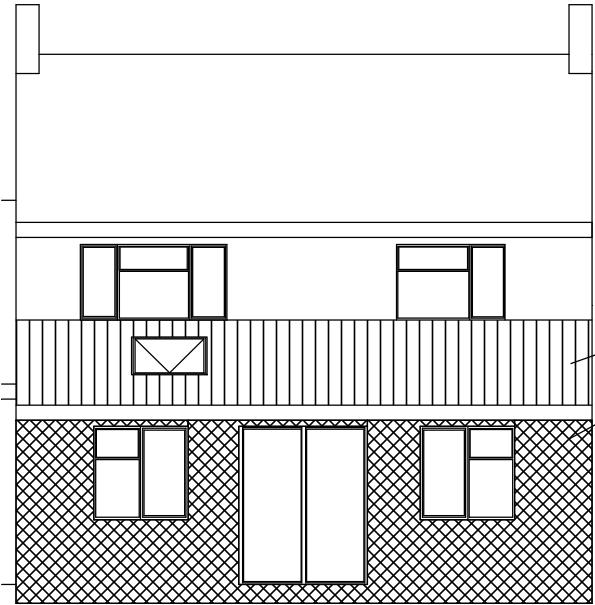

Roof tiles to
match existing

Rendered finish to
match existing

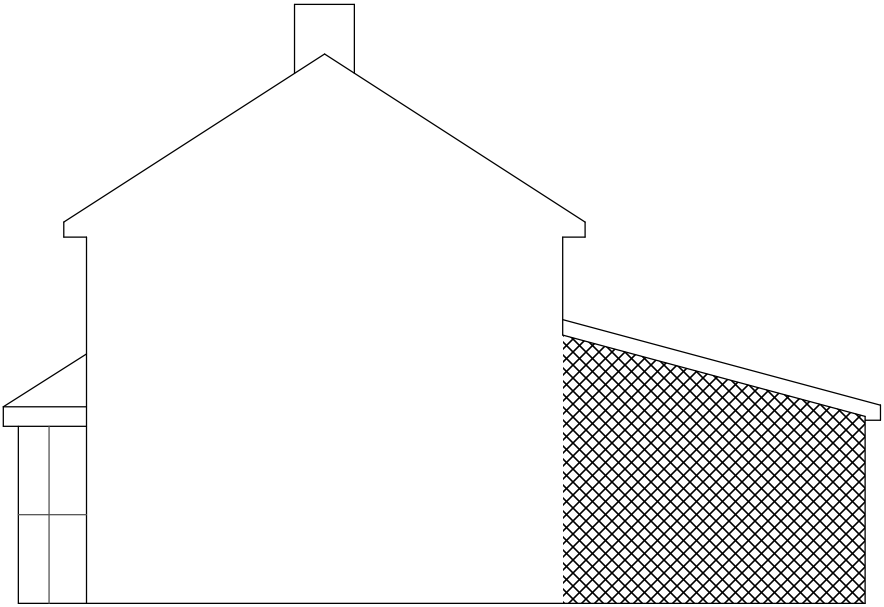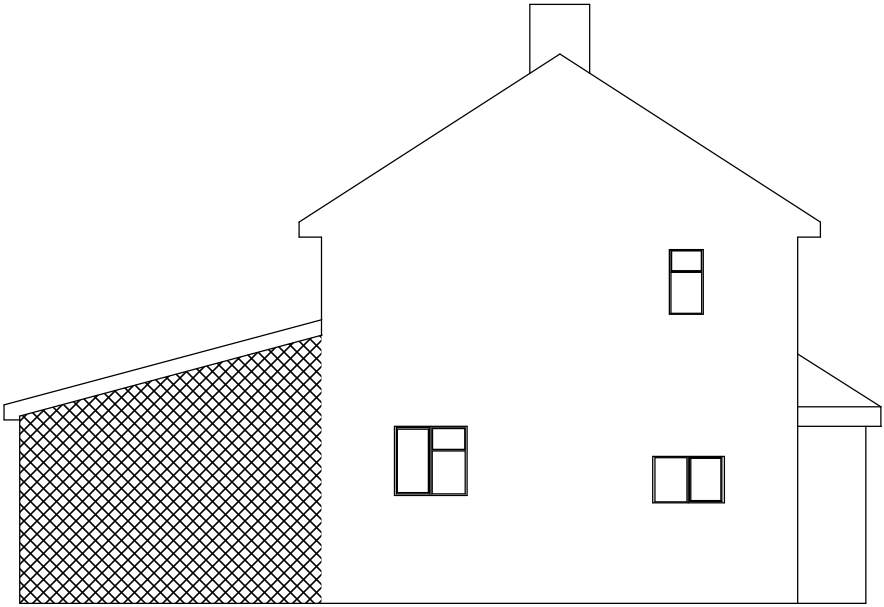

PROPOSED FRONT / REAR & SIDE ELEVATIONS
Scale 1:100