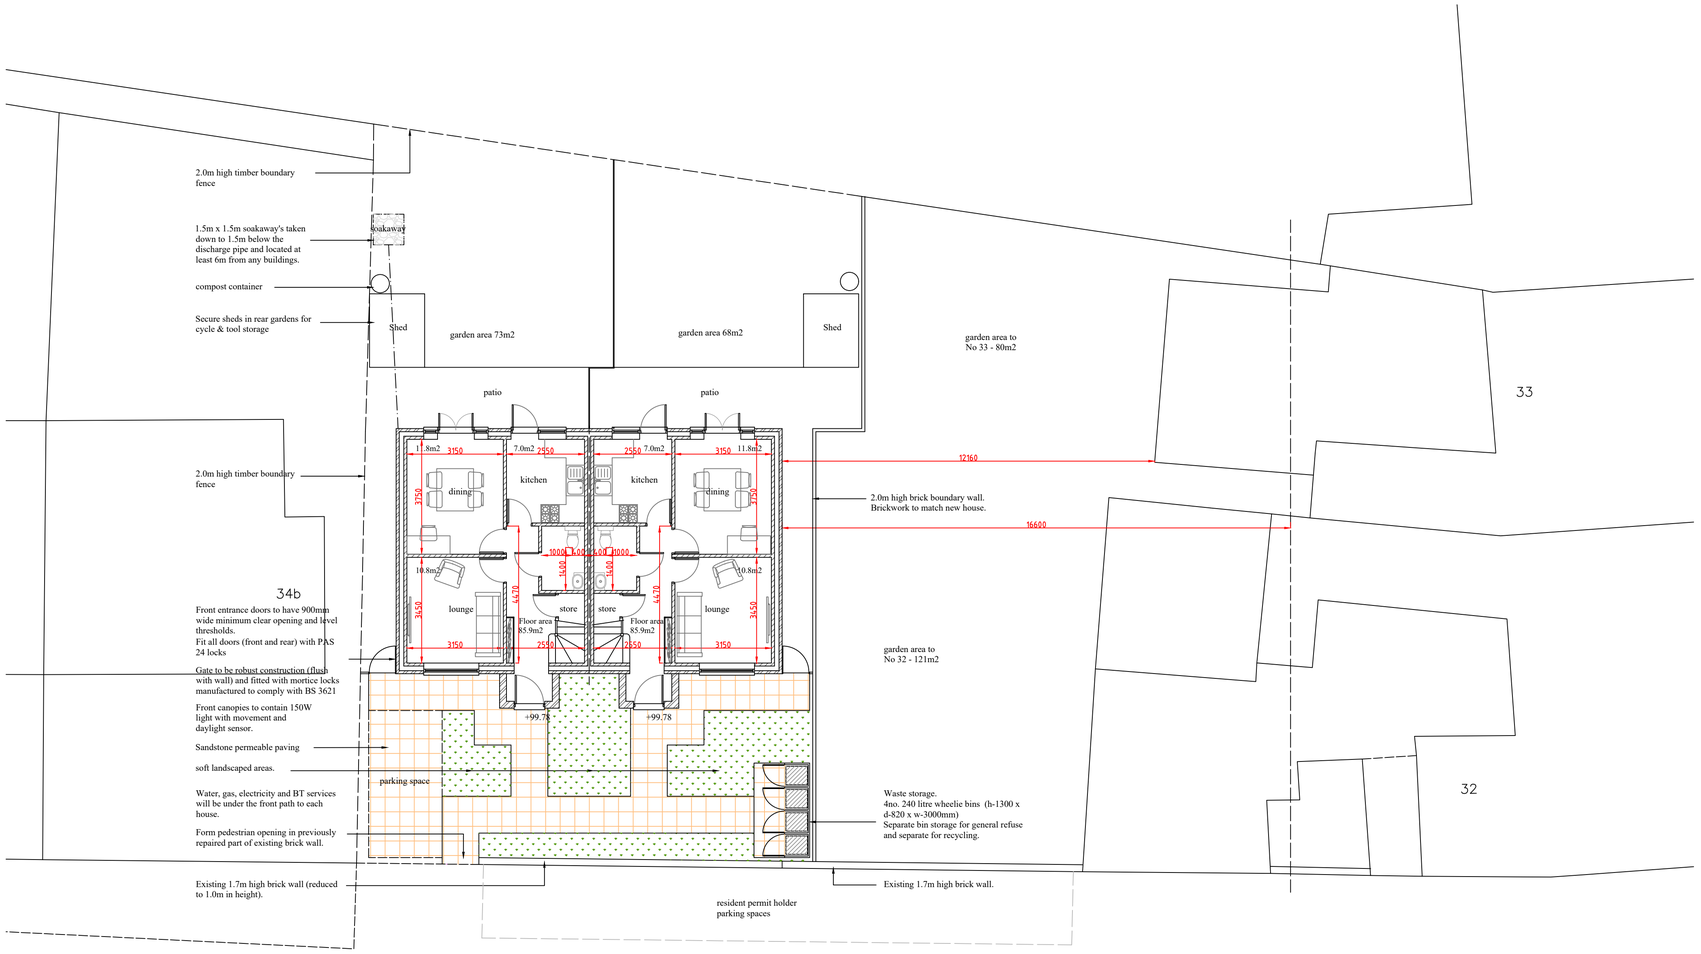

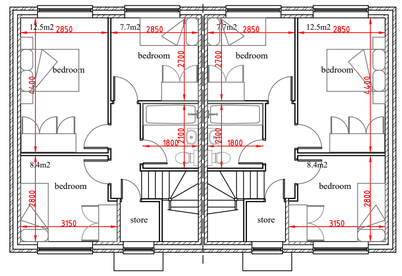

Proposed first floor

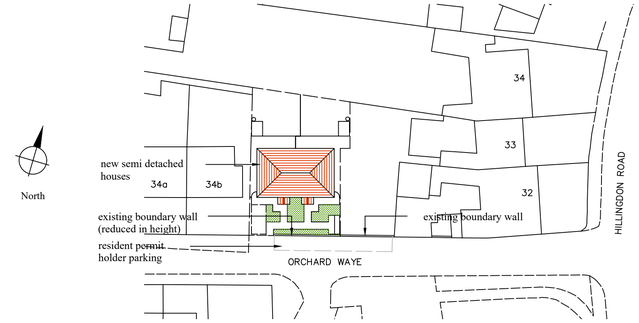

Site plan
1:500

Proposed front elevation

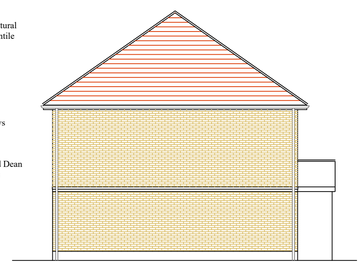

Proposed side elevation
(other side handed)

Proposed rear elevation

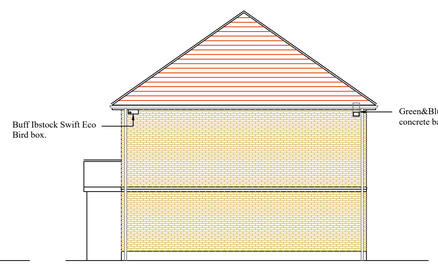

Proposed side elevation

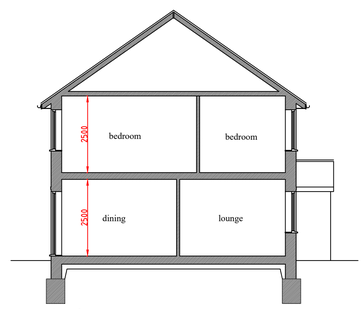

Section

Proposed street elevation

1:100
0m 1 2 3 4 5 6 7 8m

Revisions		
	D	Section added. 28/05/26
	C	Porch added, internal layouts indicated. 05/05/26
	B	First floor layout amended. 02/12/25
	A	Width of houses reduced. 13/11/25

ABA Chartered Surveyors
103 Manor Way, Ruislip HA4 8HW.
email:aba@anjla.co.uk
Tel: 020 8574 3535

scale 1:100 @A2
date 16/10/25

title
Two new semi-detached houses.

drg no
1714-pl-02

rev
D

site
Land r/o No. 32 & 33 Hillingdon Road, Uxbridge