Note:
The materials used in any exterior work shall be of a similar appearance to those used in the construction of the exterior of the existing dwellinghouse

NOTE:
All works to comply with current Building Regulations and code of practice

CONTRACTOR TO:
Verify all dimensions on site before commencing any work.

1:100

1 5

0 2 10 Meter

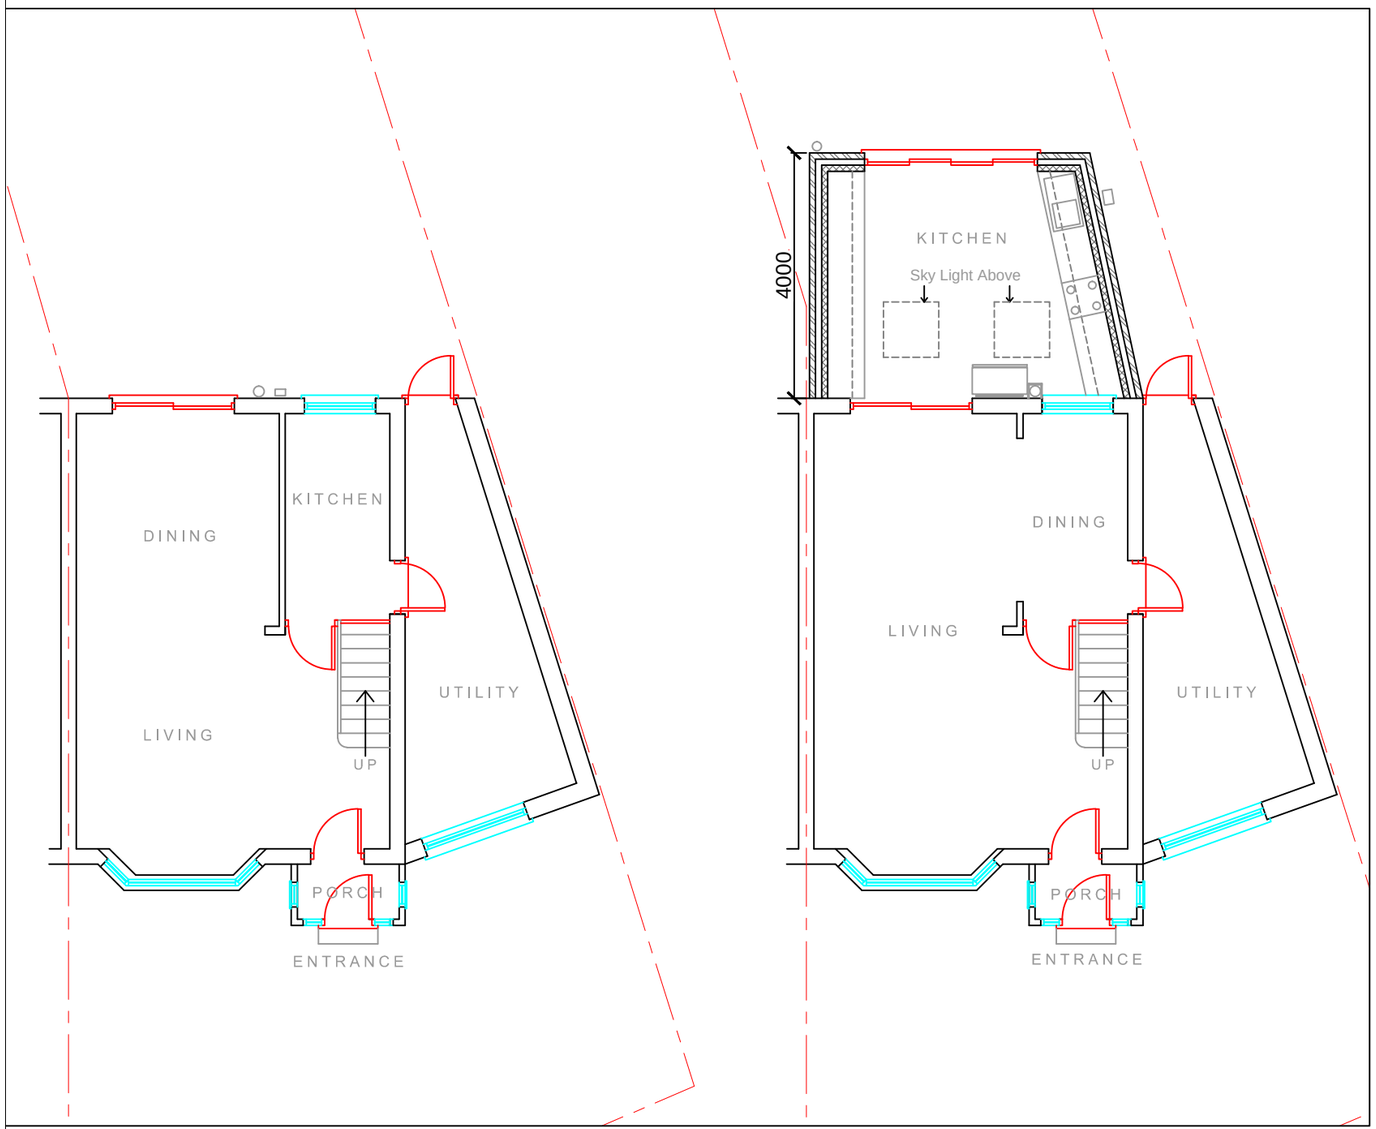

EXISTING GROUND FLOOR PLAN
Scale: 1:100

PROPOSED GROUND FLOOR PLAN
Scale: 1:100

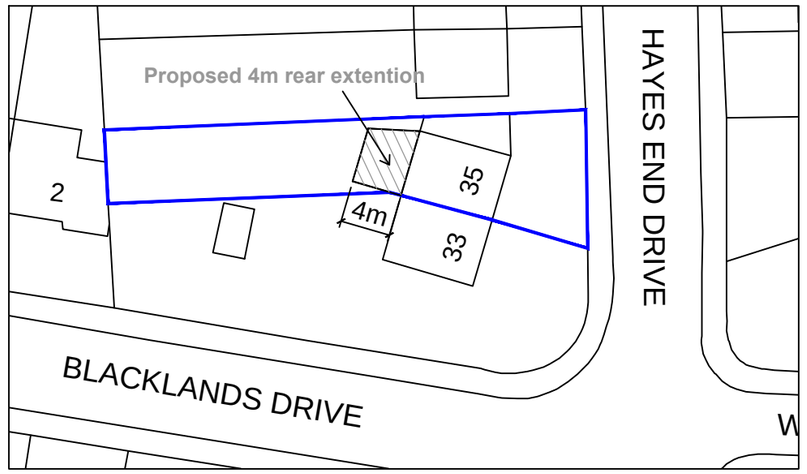

BLOCK PLAN
Scale: 1:500

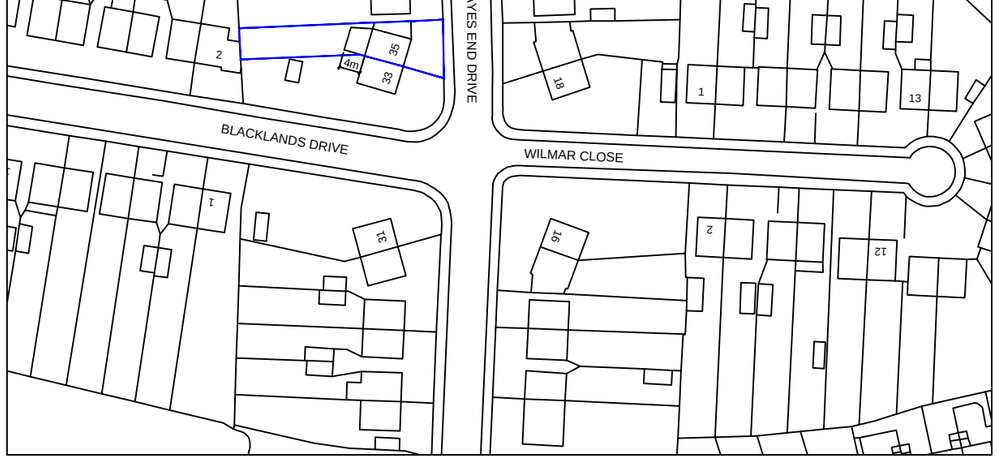

LOCATION PLAN
Scale: 1:1250

Agent Sadiq Merchant 34 Channel Close Heston Middlesex TW5 0PJ email - sadiq.merchant@hotmail.com	Project Proposed Single Storey Rear Extension at 35 Hayes End Drive Hayes Middlesex UB4 8HD	Description Existing & Proposed Ground First Plan Block Plan & Location Plan	Scale: As Shown@A3 Drawn: SM Date: APRIL_2017 Drawing number: 35-01-P Revision: A