Note:
The materials used in any exterior work shall be of a similar appearance to those used in the construction of the exterior of the existing dwellinghouse

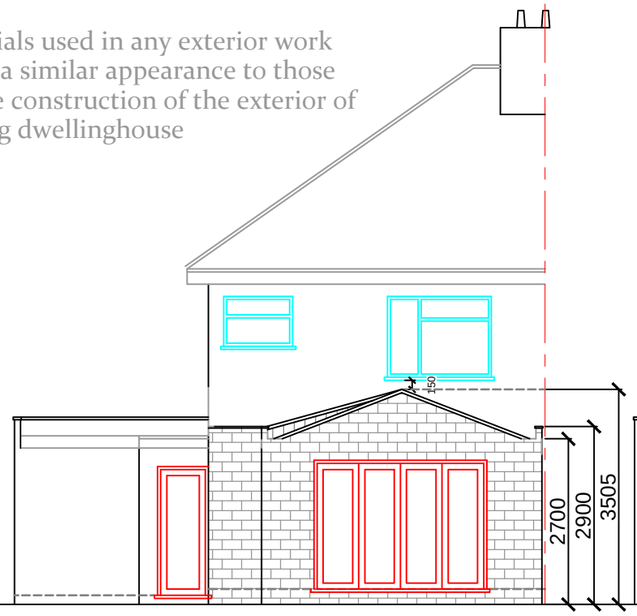

PROPOSED REAR ELEVATION
Scale: 1:100



EXISTING REAR ELEVATION
Scale: 1:100

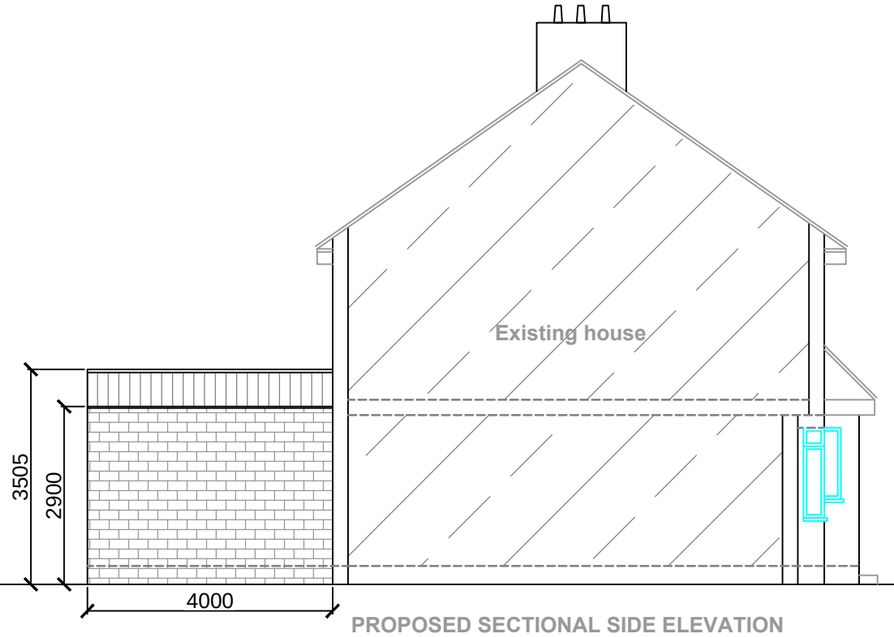

PROPOSED SECTIONAL SIDE ELEVATION
Scale: 1:100



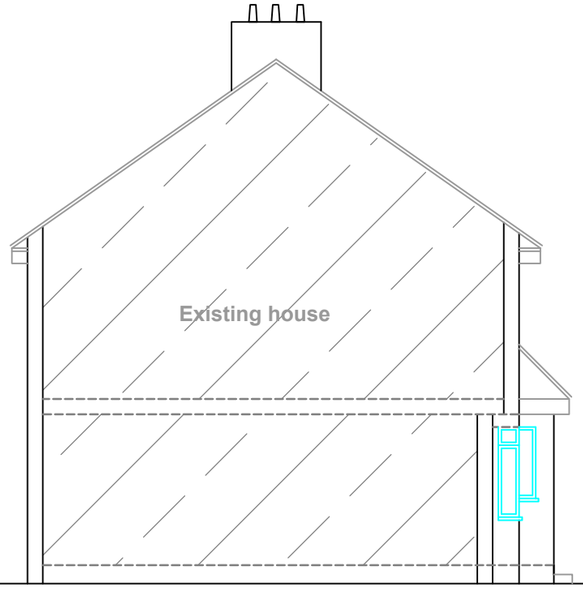

EXISTING SECTIONAL SIDE ELEVATION
Scale: 1:100

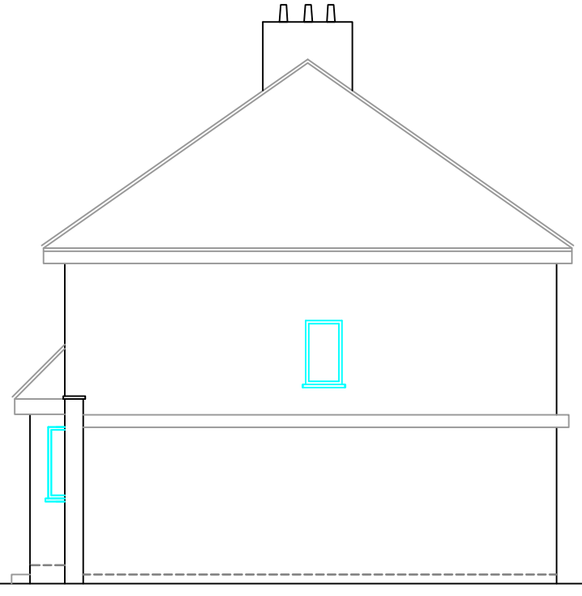

EXISTING SIDE ELEVATION
Scale: 1:100

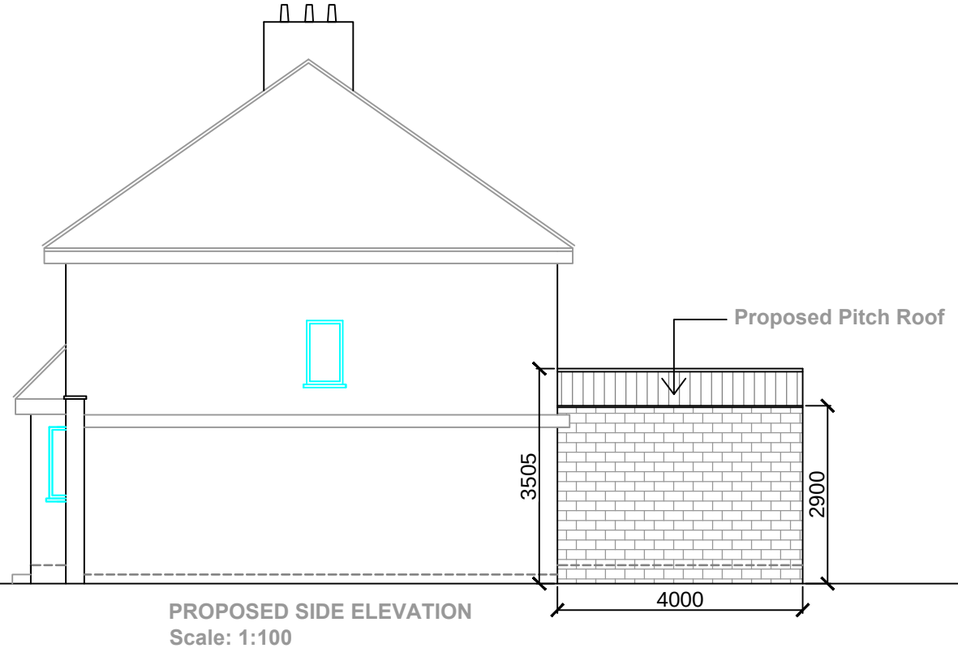

PROPOSED SIDE ELEVATION
Scale: 1:100

Agent
Sadiq Merchant
34 Channel Close
Heston
Middlesex TW5 0PJ
email - sadiq.merchant@hotmail.com

Project
Proposed Single Storey Rear Extension at
35 Hayes End Drive
Hayes
Middlesex
UB4 8HD

Description
Existing Rear, Side & Sectional Side Elevation
Proposed Rear, Side & Sectional Side Elevation

Scale	Drawn	Date
1:100@A3	SM	APRIL_2017

Drawing number	Revision
35-02-P	A