Note:
The materials used in any exterior work shall be of a similar appearance to those used in the construction of the exterior of the existing dwellinghouse




PROPOSED REAR ELEVATION
Scale: 1:100




EXISTING REAR ELEVATION
Scale: 1:100

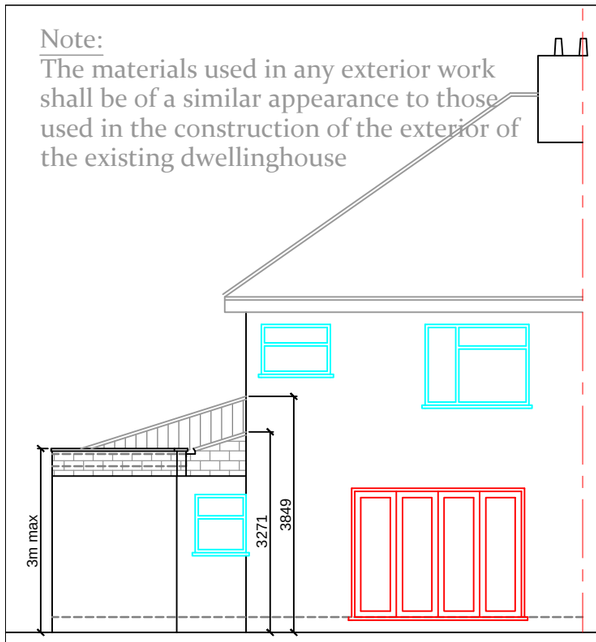

EXISTING FRONT ELEVATION
Scale: 1:100

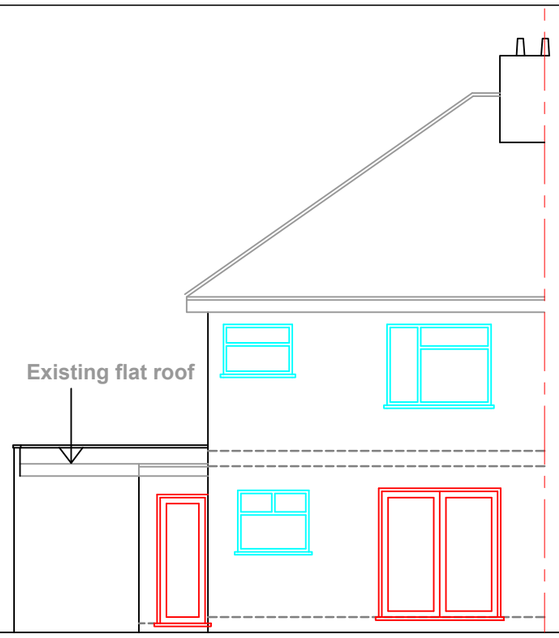


PROPOSED FRONT ELEVATION
Scale: 1:100







EXISTING SECTIONAL SIDE ELEVATION
Scale: 1:100




PROPOSED SIDE ELEVATION
Scale: 1:100

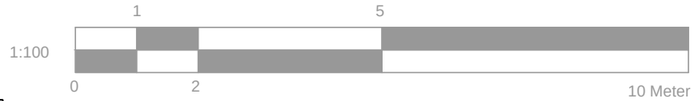


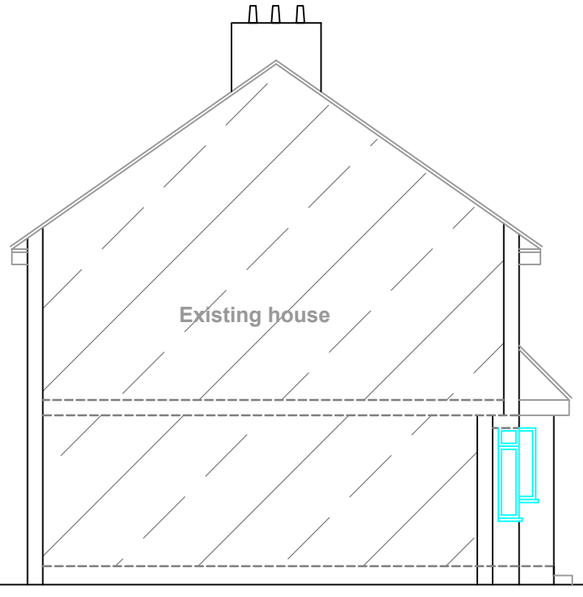EXISTING SIDE ELEVATION
Scale: 1:100

Agent
Sadiq Merchant
34 Channel Close
Heston
Middlesex TW5 0PJ
email - sadiq.merchant@hotmail.com

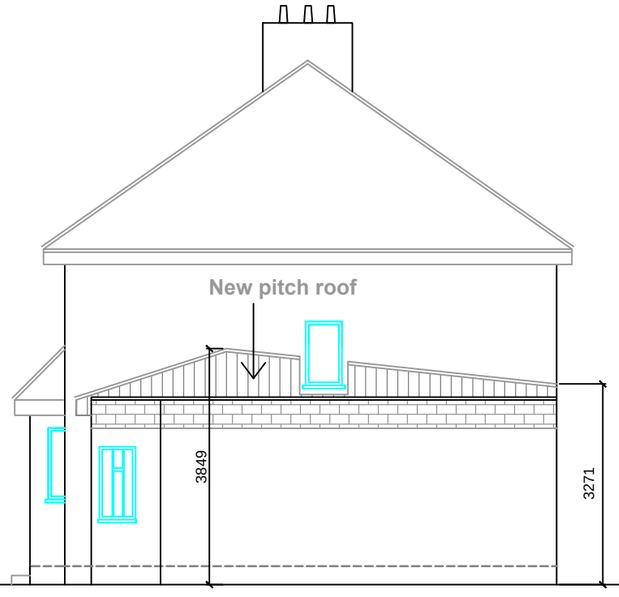Project
Proposed conversion of flat roof into pitch roof at
35 Hayes End Drive
Hayes
Middlesex
UB4 8HD

Description
Existing Front, Rear, Side & Sectional Side Elevation
Proposed Front, Rear, Side Elevation
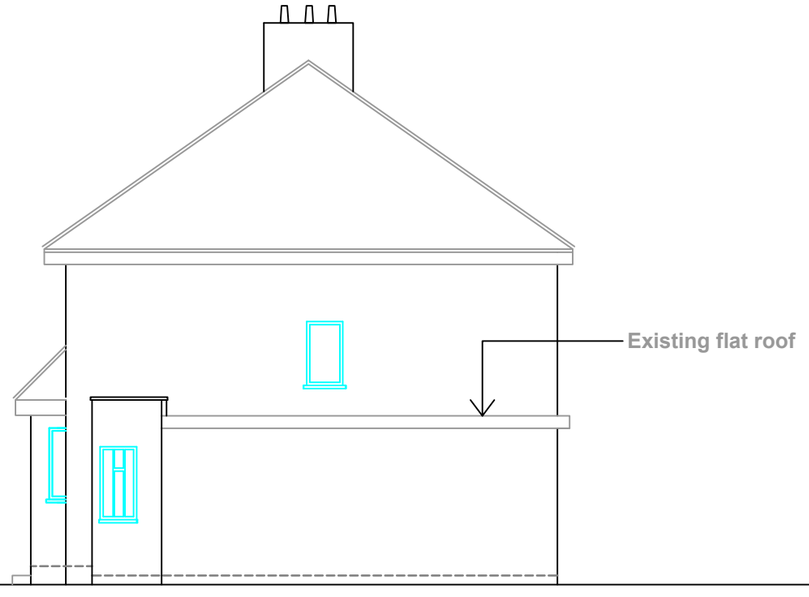
| Scale | Drawn | Date |
|---|---|---|
| 1:100@A3 | SM | MAY_2017 |

| Drawing number | Revision |
|---|---|
| 35-02-P2 | B |