

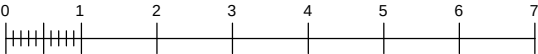


Verify all dimensions on site before commencing any work or shop drawings.

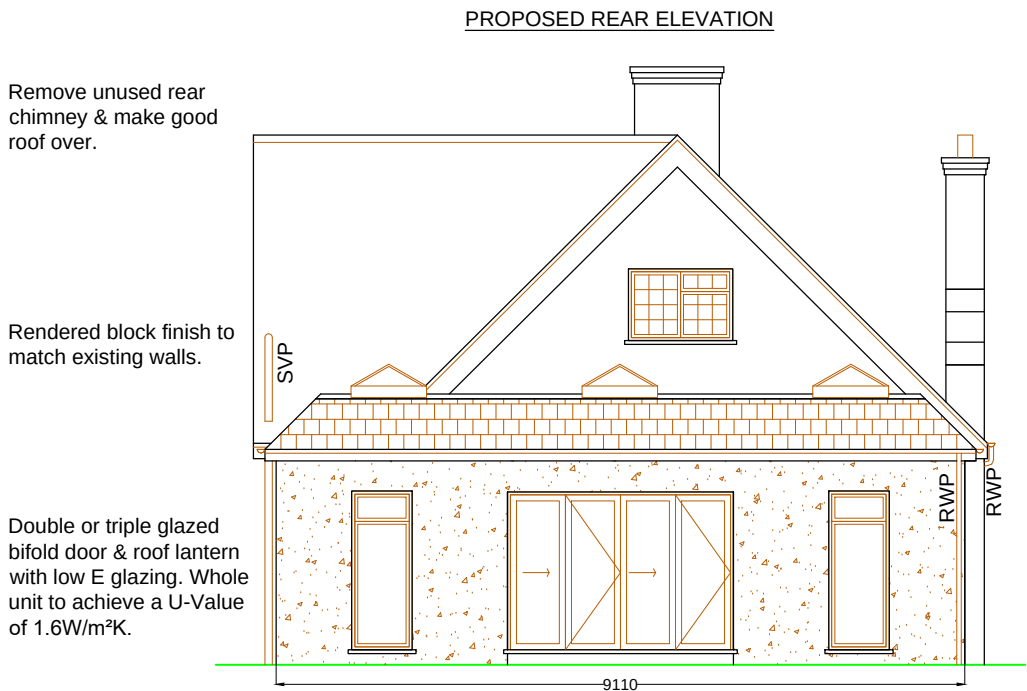

All dimensions-allow 50mm for tolerance. Discrepancies must be reported immediately to the Architect before proceeding.

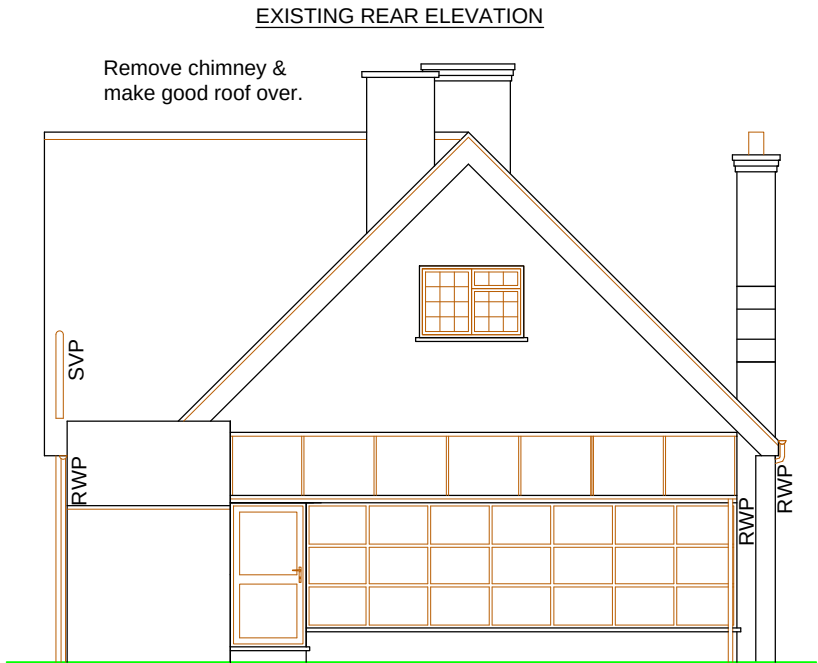

Materials to be used for the exterior works to be of a similar appearance to those used in the construction of the exterior to the existing dwellinghouse.

Tiles to be used of similar colour and texture to existing tiles.

**154 HARLINGTON RD., UXBRIDGE, UB8 3EY**  
CLIENT: MR N MAJOTHI

SURVEY DATE: 07/04/17  
ISSUE DATE: 19/06/17

|                                                           |                                           |                    |
|-----------------------------------------------------------|-------------------------------------------|--------------------|
| PROJECT:<br>SINGLE STOREY REAR EXTENSION                  |                                           | DRAWN BY: KL       |
| DRAWING TITLE:<br>EXISTING / PROPOSED ELEVATIONS          |                                           | REVISION:<br>DATE: |
| <input type="checkbox"/> Full planning                    | <input type="checkbox"/> Building Control | SCALE: 1:100 / A3  |
| <input type="checkbox"/> Prior Approval                   | <input type="checkbox"/> Draft            |                    |
| <input checked="" type="checkbox"/> Permitted Development | <input type="checkbox"/> Other            | DWG NO: 02         |



B.Sc.M.Sc.  
MRICS MIFireE

Chartered Building Surveyor, Architectural Services, Fire Safety  
Consultant, Planning & Development Consultant

Phone: 020 8230 4636  
email: info@john-molloy.co.uk

