



**FIT FOR ACCEPTANCE**

|     |                       |          |          |          |   |
|-----|-----------------------|----------|----------|----------|---|
| P06 | Onsite layout revised | AY       | AH       | CR       | HS2 accepts no responsibility for any circumstances which arise from the reproduction of this document after alteration, amendment or abbreviation or if it is issued in part or issued incompletely in any way.   |
|     |                       | 16/08/19 | 16/08/19 | 16/08/19 | © Crown Copyright and database right 2018. All rights reserved. Ordnance Survey Licence number 100049190   |
|     |                       |          |          |          | © Crown Copyright material is reproduced with the permission of Land Registry under delegated authority from the Controller of HMSO. This material was last updated on 2018 and may not be copied, distributed, sold or published without the formal permission of Land Registry. Only an official copy of a title plan or register obtained from the Land Registry may be used for legal or other official purposes. |
| Rev | Description           | Drawn    | Checked  | Con App  | HS2 App   |

|                |                                                                                                 |
|----------------|-------------------------------------------------------------------------------------------------|
| Legends/Notes: | Proposed kerb line                                                                              |
| ---            | Proposed Back of Footway                                                                        |
| ---            | Proposed Fence Line - Post and wiremesh stockfence to farmland                                  |
| ---            | Proposed Fence Line - Post and rail to bridleway                                                |
| ---            | Proposed Fence Line - Cranked concrete post with chainlink mesh fence and barbed wire to cranks |
| ---            | Limit of deviation                                                                              |
| ---            | Limits of land to be acquired or used (LLAU)                                                    |

|                                                               |
|---------------------------------------------------------------|
| Proposed street lighting column - Philips Luma Mini height 5m |
| Proposed Access Road: Asphalt                                 |
| Proposed footway: Asphalt                                     |
| Proposed seeded earthworks                                    |


|                                                          |
|----------------------------------------------------------|
| Proposed diverted bridleway: Self compacting gravel      |
| 1. All dimensions are in metres unless otherwise stated. |
| 2. Design based upon OS grid and mapping : Tile TQ0585   |

**HS2**

Registered in England  
Registration No. 06791686  
Registered office:  
2 Snow Hill, Queensway,  
Birmingham, B4 6GA

Creator/Originator  
COSTAIN SKANSKA JV

|               |                                   |  |  |                     |                                   |          |      |
|---------------|-----------------------------------|--|--|---------------------|-----------------------------------|----------|------|
| Zone          | RUISLIP PORTAL TO COTHALL CUTTING |  |  | Project/Contract    | ENABLING WORKS SOUTH              |          |      |
| Design Stage  | DETAILED                          |  |  | Discipline/Function | HIGHWAYS                          |          |      |
| Drawing Title | MERCK SHARP & DOHME ACCESS ROAD   |  |  | Drawn               | Checked                           | Approved |      |
|               | ACCESS ROAD INFRASTRUCTURE        |  |  | A.Yiannoudes        | A.Hibbard                         | C.Rew    |      |
|               | COMBINED PLANNING PLAN - SHEET 2  |  |  | Date                | Scale                             | Size     |      |
|               |                                   |  |  | 16/08/19            | 1:500                             | A1       |      |
|               |                                   |  |  | Drawing No.         | 1EW02-CSJ-HW-DPL-SS05_SL07-300102 |          | Rev. |
|               |                                   |  |  |                     |                                   |          | P06  |

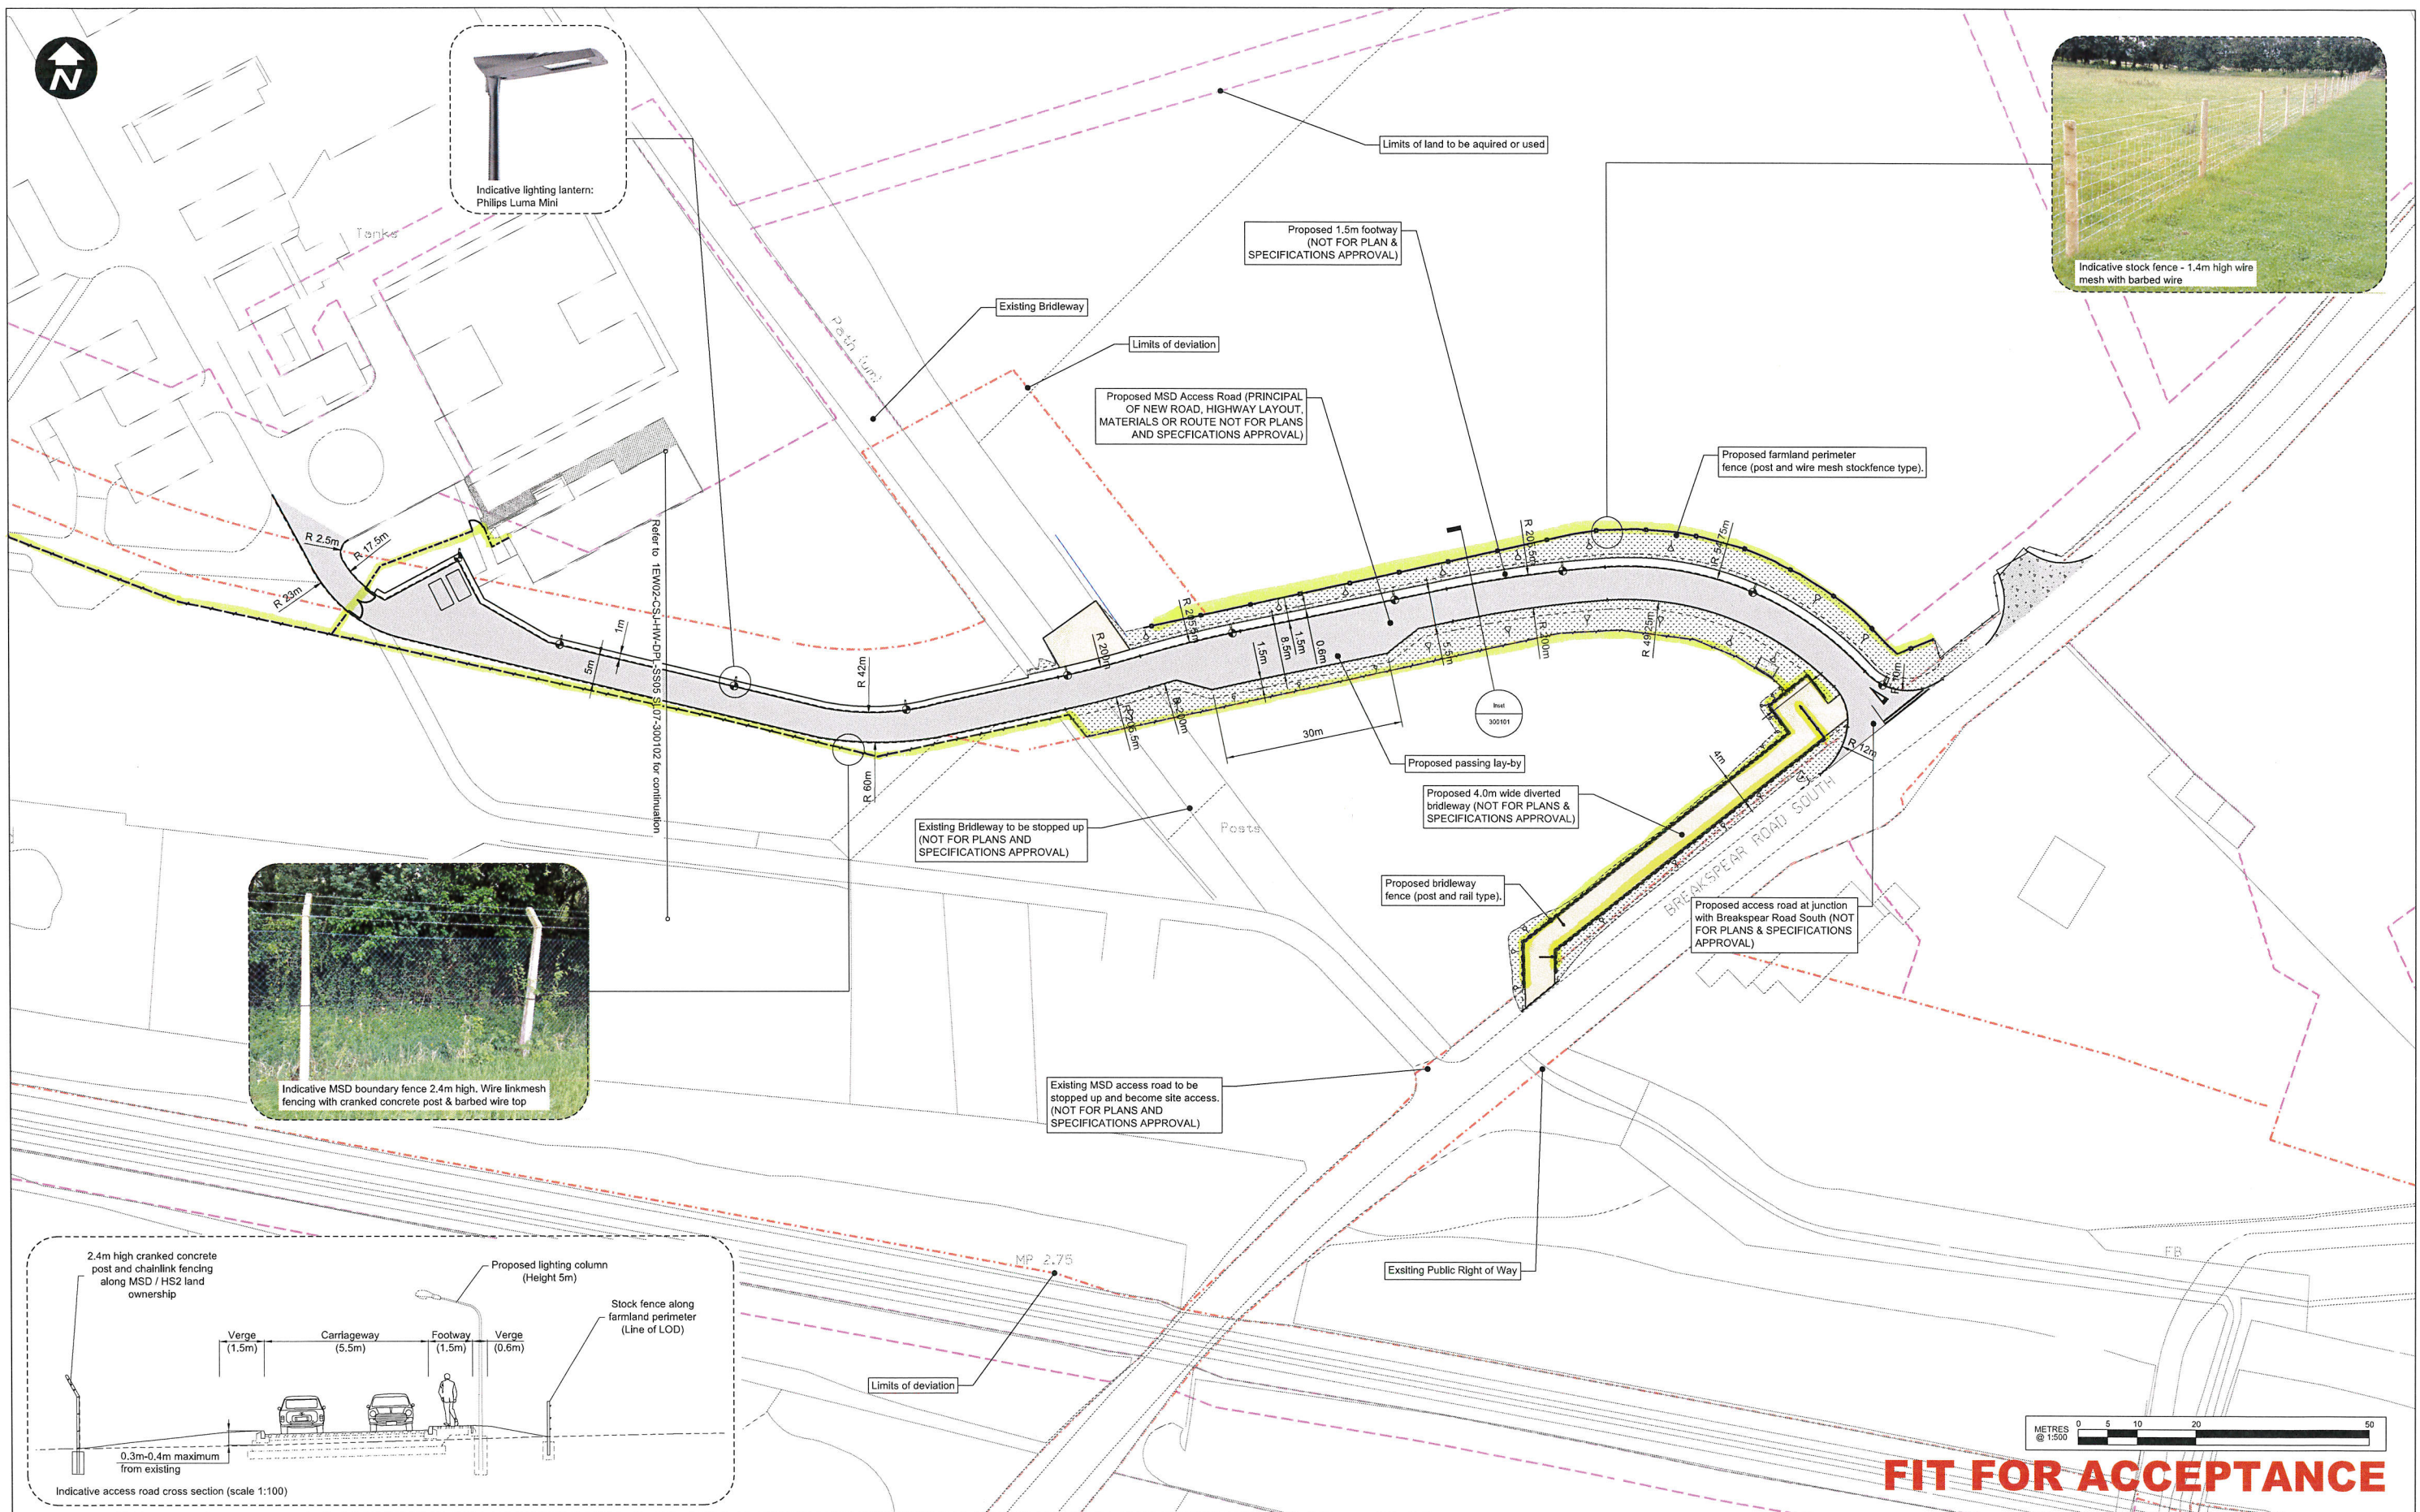

|                           |  |  |  |  |   |                |  |   |   |
|---------------------------|--|--|--|--|---|----------------|--|---|---|
| P06 Onsite layout revised |  |  |  |  | HS2 accepts no responsibility for any circumstances which arise from the reproduction of this document after alteration, amendment or abbreviation or if it is issued in part or issued incompletely in any way.<br><br>© Crown Copyright and database right 2018. All rights reserved.<br>Ordnance Survey Licence number 100049190<br><br>© Crown Copyright material is reproduced with the permission of Land Registry under delegated authority from the Controller of HMSO.<br>This material was last updated on 2018 and may not be copied, distributed, sold or published without the formal permission of Land Registry.<br>Only an official copy of a title plan or register obtained from the Land Registry may be used for legal or other official purposes. | Legends/Notes: |  | <div><div><div><div><div></div></div><div>Proposed street lighting column - Philips Luma Mini height 5m</div></div><div><div><div></div></div><div>Proposed Access Road: Asphalt</div></div><div><div><div></div></div><div>Proposed footway: Asphalt</div></div><div><div><div></div></div><div>Proposed seeded earthworks</div></div></div><div><div><div></div></div><div>Proposed diverted brideway: Self compacting gravel</div></div><div><div><div></div></div><div>Proposed Access: Concrete</div></div></div> <div>1. All dimensions are in metres unless otherwise stated.<br/>2. Design based upon OS grid and mapping : Tile TO0585</div> | <div><div><div></div></div><div>Proposed kerb line</div></div> <div><div><div></div></div><div>Proposed Back of Footway</div></div> <div><div><div></div></div><div>Proposed Fence Line - Post and wiremesh stockfence to farmland</div></div> <div><div><div></div></div><div>Proposed Fence Line - Post and rail to brideway</div></div> <div><div><div></div></div><div>Proposed Fence Line - Cranked concrete post with chainlink mesh fence and barbed wire to cranks</div></div> <div><div><div></div></div><div>Limit of deviation</div></div> <div><div><div></div></div><div>Limits of land to be acquired or used (LLAU)</div></div> |
|---------------------------|--|--|--|--|---|----------------|--|---|---|