


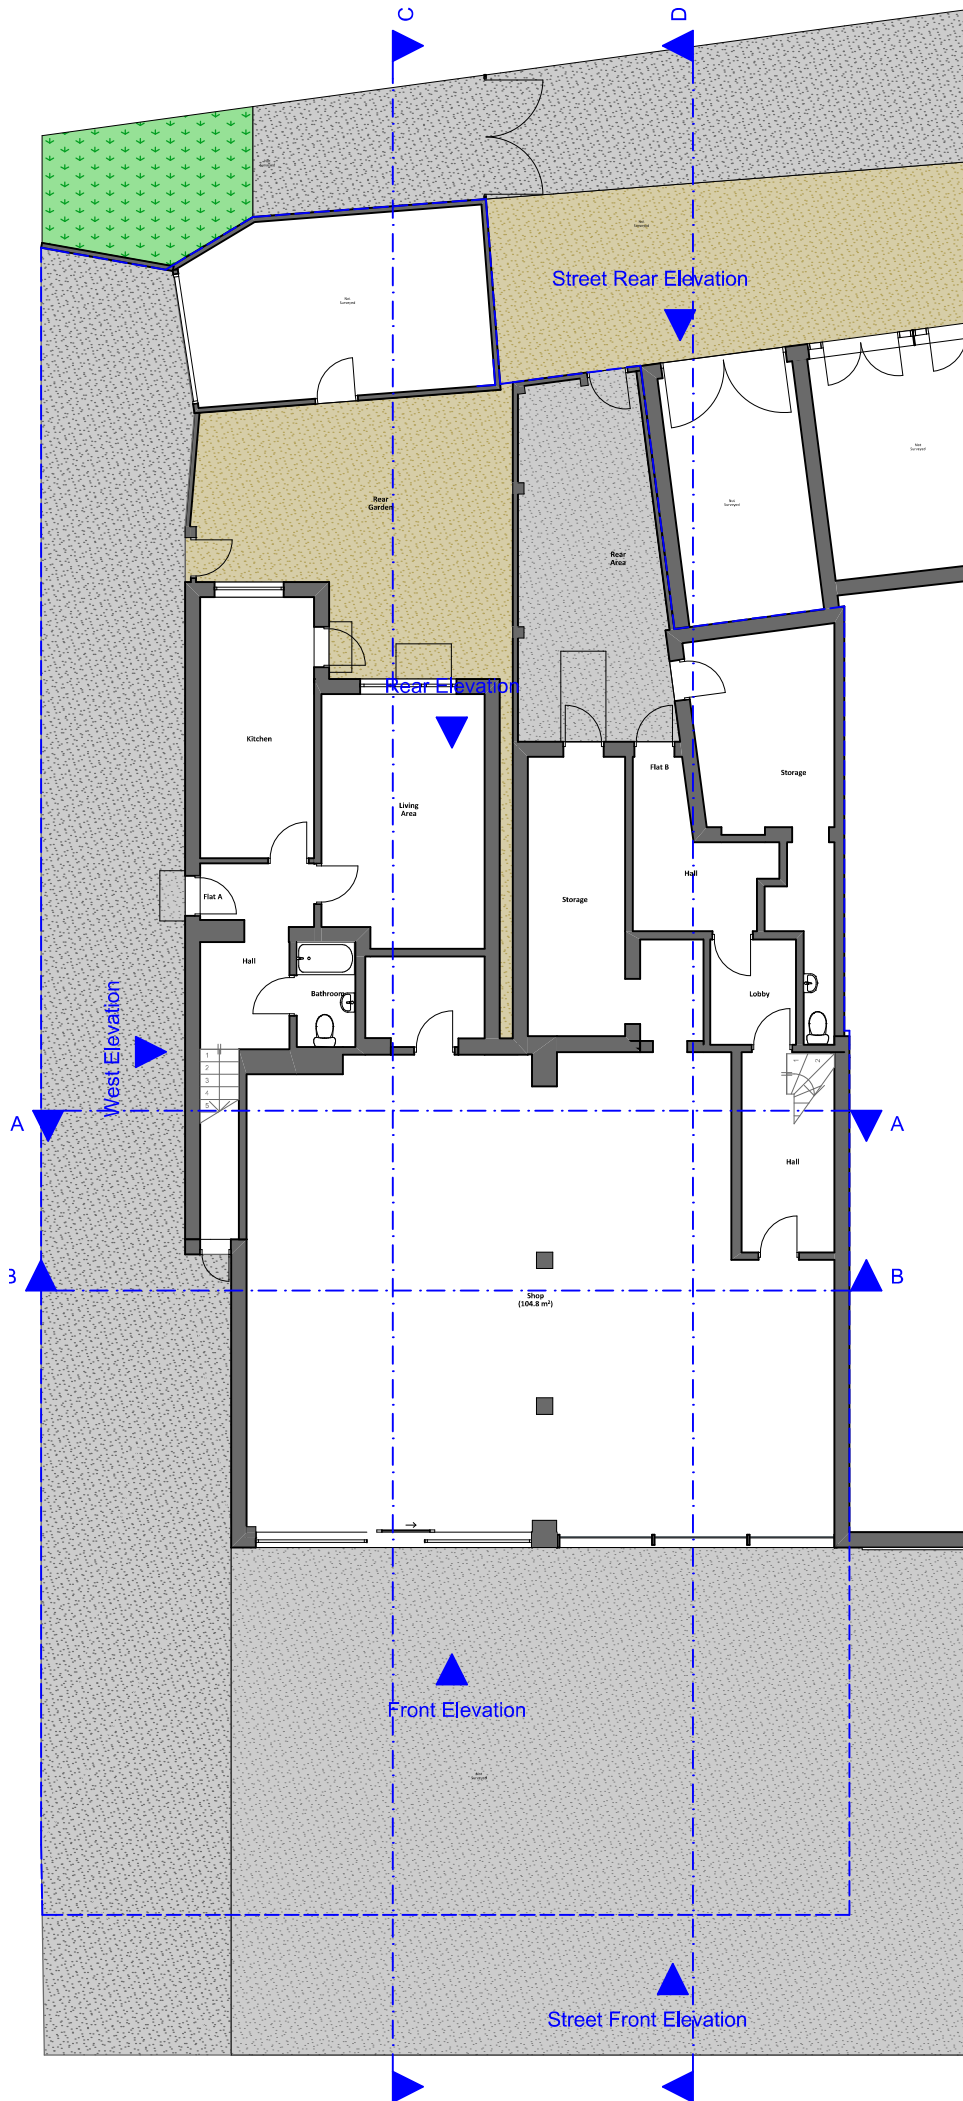

Existing_Ground_Floor_Plan

	ZANOPLY info@zanoply.co.uk www.zanoply.co.uk	Site 101, 103 Lansbury Drive, Hayes, UB8 8RW	Project Construction of Rear Dormer Extension	Drawing Scale 1:100 at A3	Date Prepared 18.04.2021	Notes 1. This drawing has been prepared for planning purpose only. 2. All copyrights are reserved to Zanoply Ltd and consent should be sought for non-commercial use. 3. The contractor is responsible for checking all dimensions before commencing works. 4. Should not be scaled from this drawing. 5. All dimensions should be brought to the attention of the designer.
---	---	---	--	-------------------------------------	------------------------------------	--