


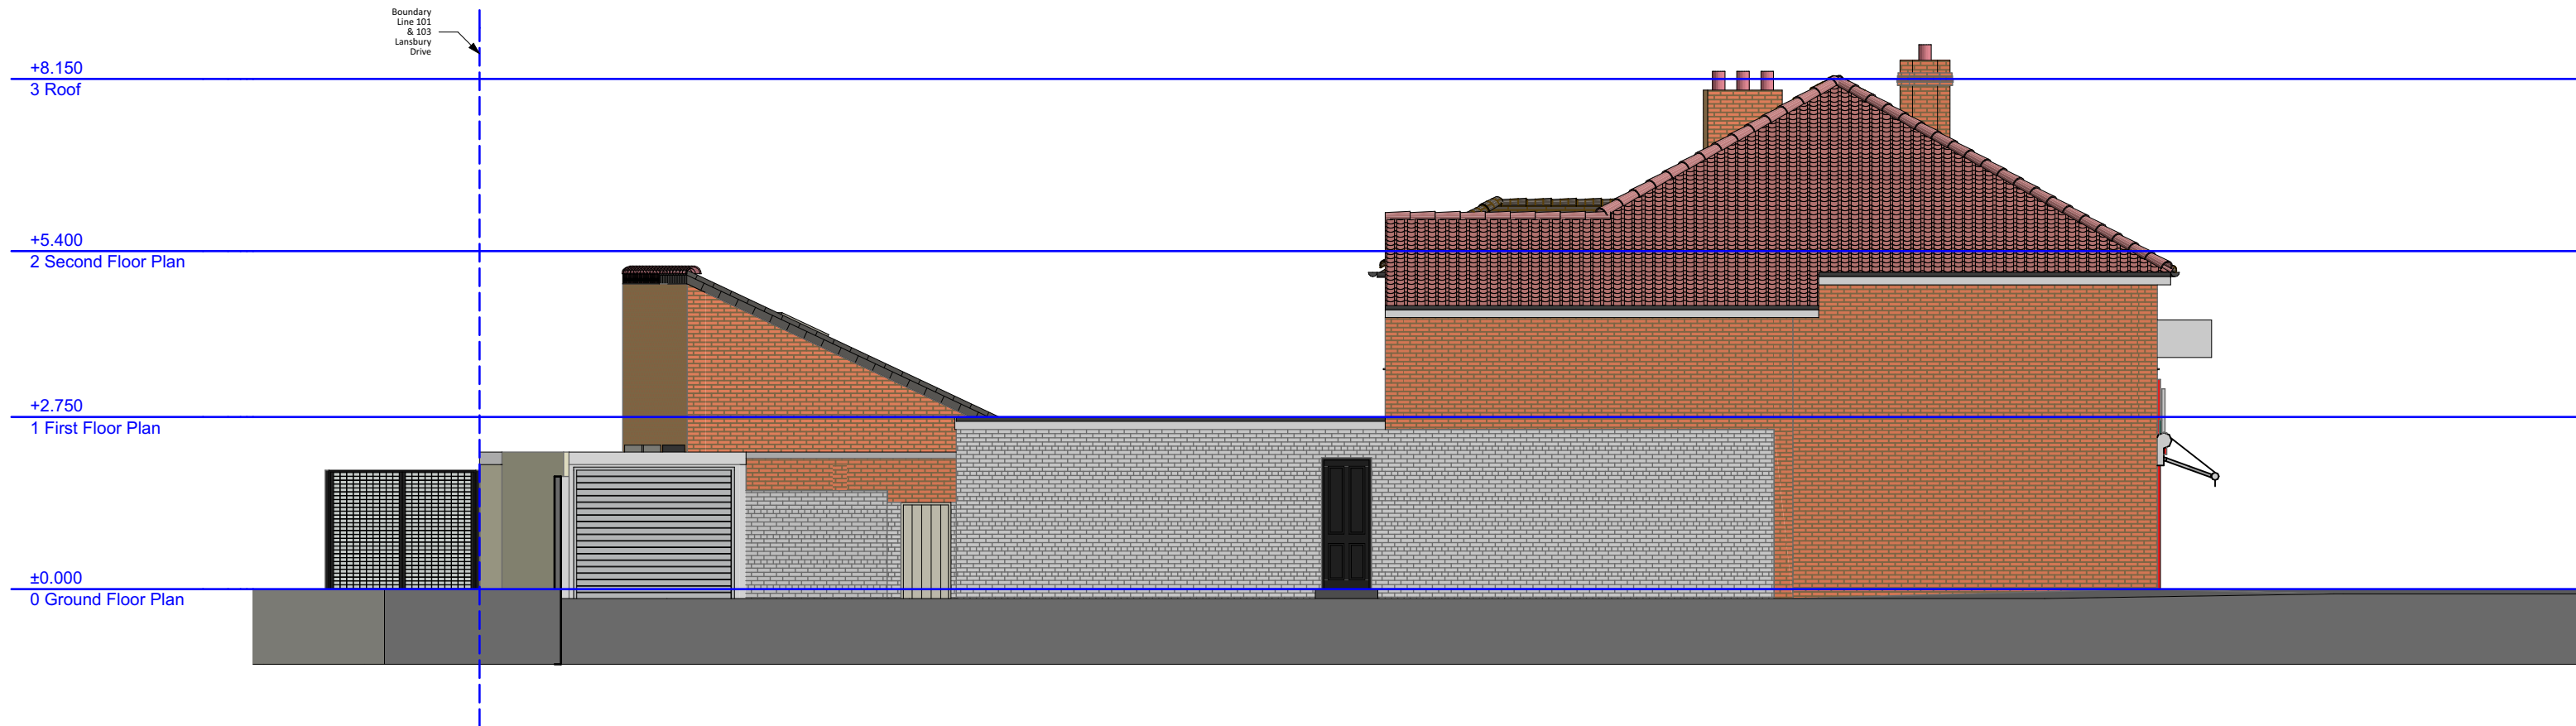

Zanoply

ZANOPLY
info@zanoply.co.uk
www.zanoply.co.uk

Site
101; 103 Lansbury Drive,
Hayes, UB4 8RW

Project
Construction of Rear
Dormer Extension

**Drawing
Scale**
1:100 at A3

**Date
Prepared**
18.04.2021

Notes
1. This drawing has been prepared for planning purposes only.
2. All copyrights are reserved to Zanoply ltd and consent should be sought for non-commercial use.
3. The contractor is responsible for checking all dimensions before commencing works.
4. Should not be scaled from this drawing.
5. Any discrepancy found should be brought to the attention of the designer.

Existing_West_Elevation

