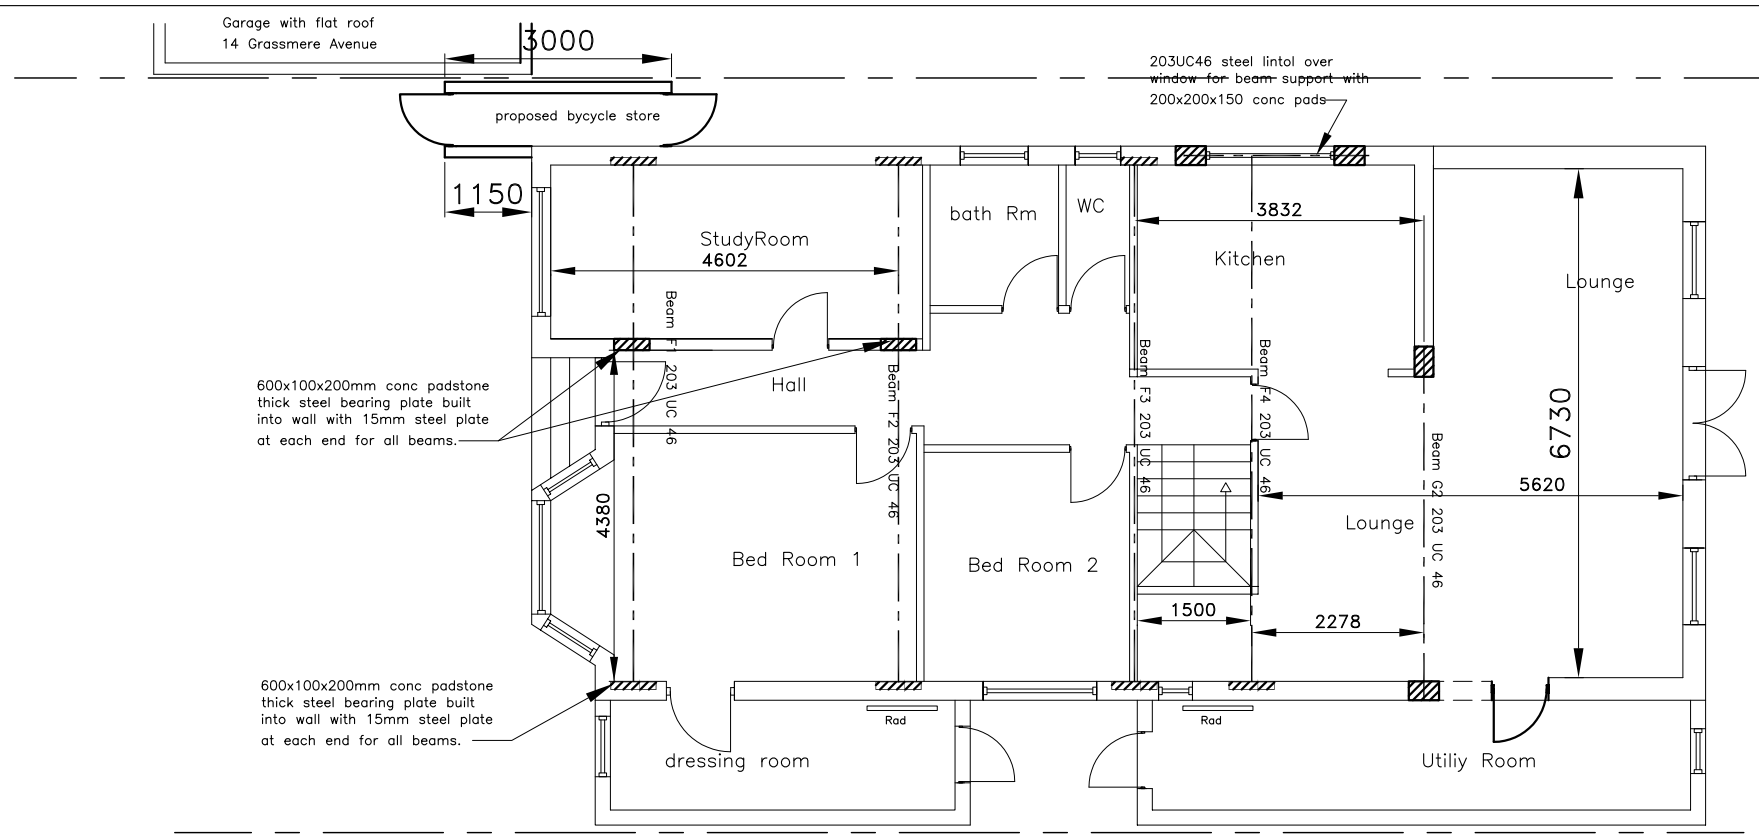

PROPOSED GROUND FLOOR PLAN

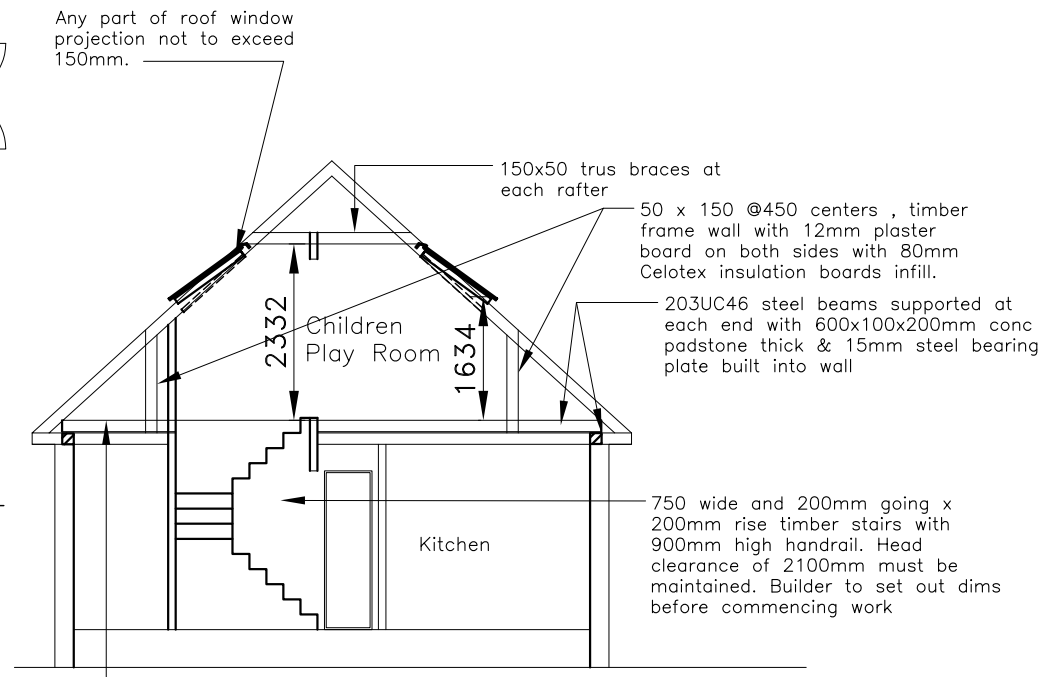

SECTION A A LOFT

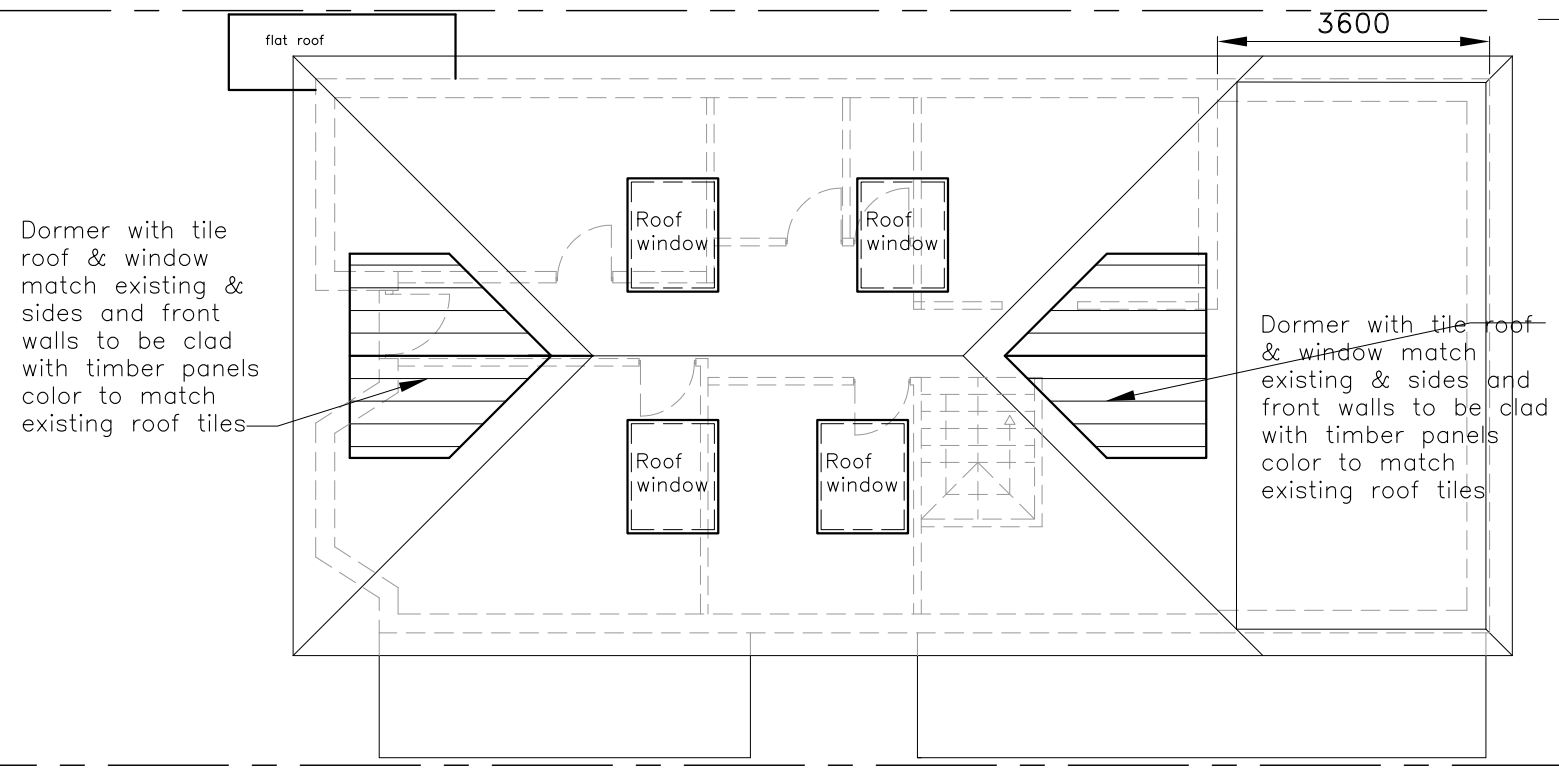

PROPOSED ROOF PLAN

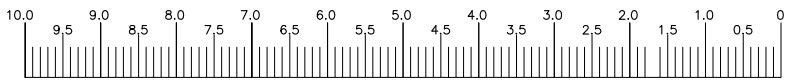

Scale Bar

DRAWING TITLE PROPOSED GROUND FLOOR PLAN & ROOF PLAN	TITLE Proposed loft conversion with front and rear dormer windows & roof lights on side elevations and proposed bicycle store 12 GRASMERE AVENUE, RUISLIP,HA4 7PN			Client Thushara Jayalath
	Drawn by Dev	Date June 2020	Scale 1:100	Drawing No. TJL–03 / Revision 01