
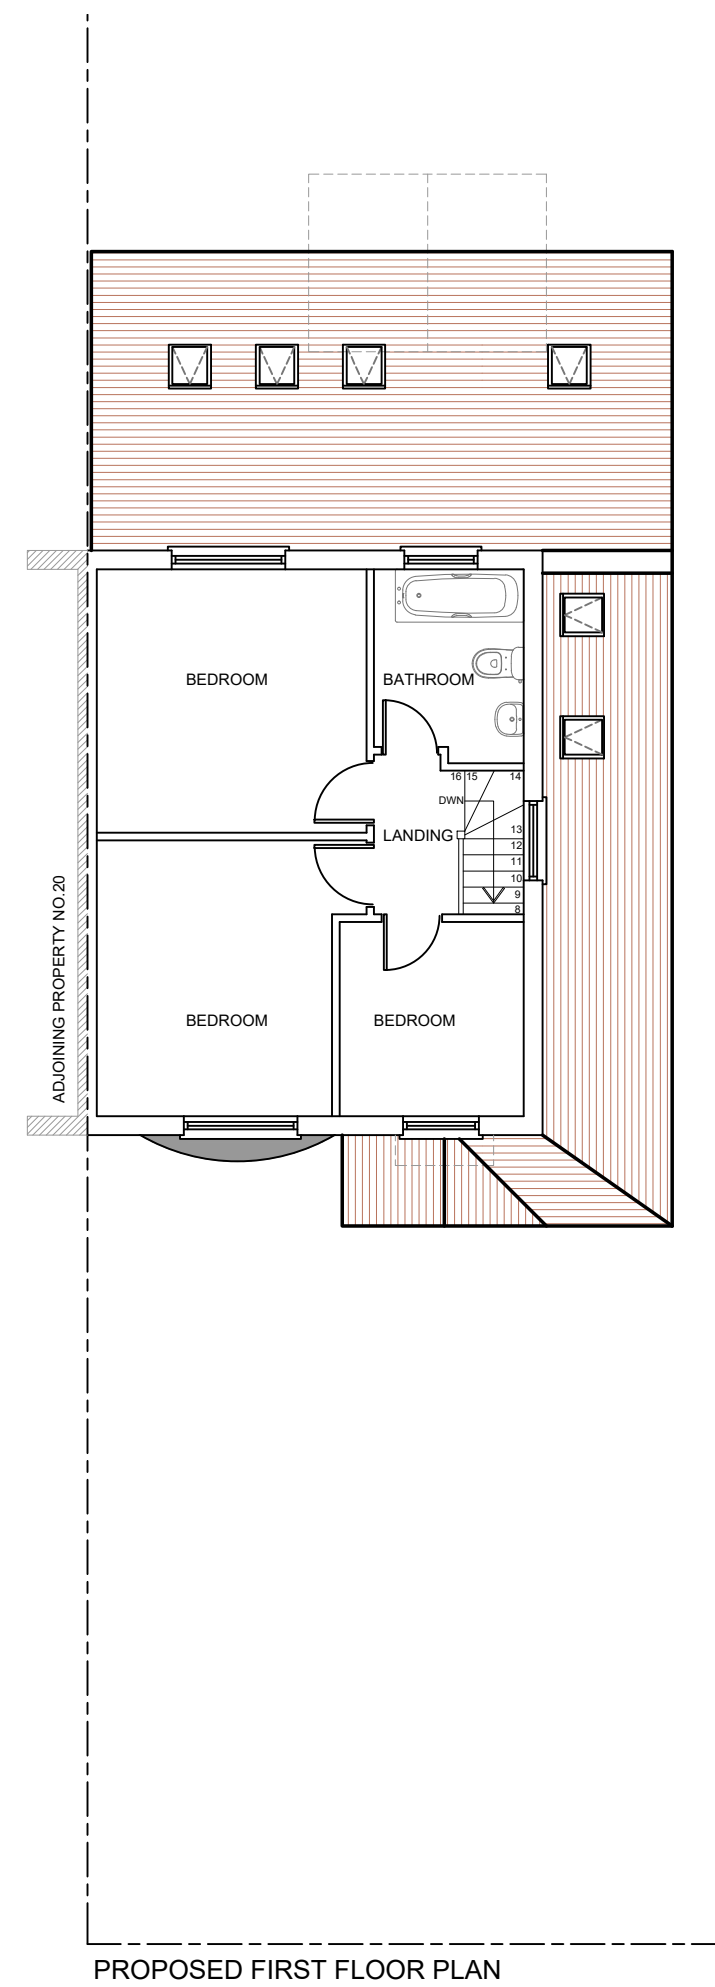
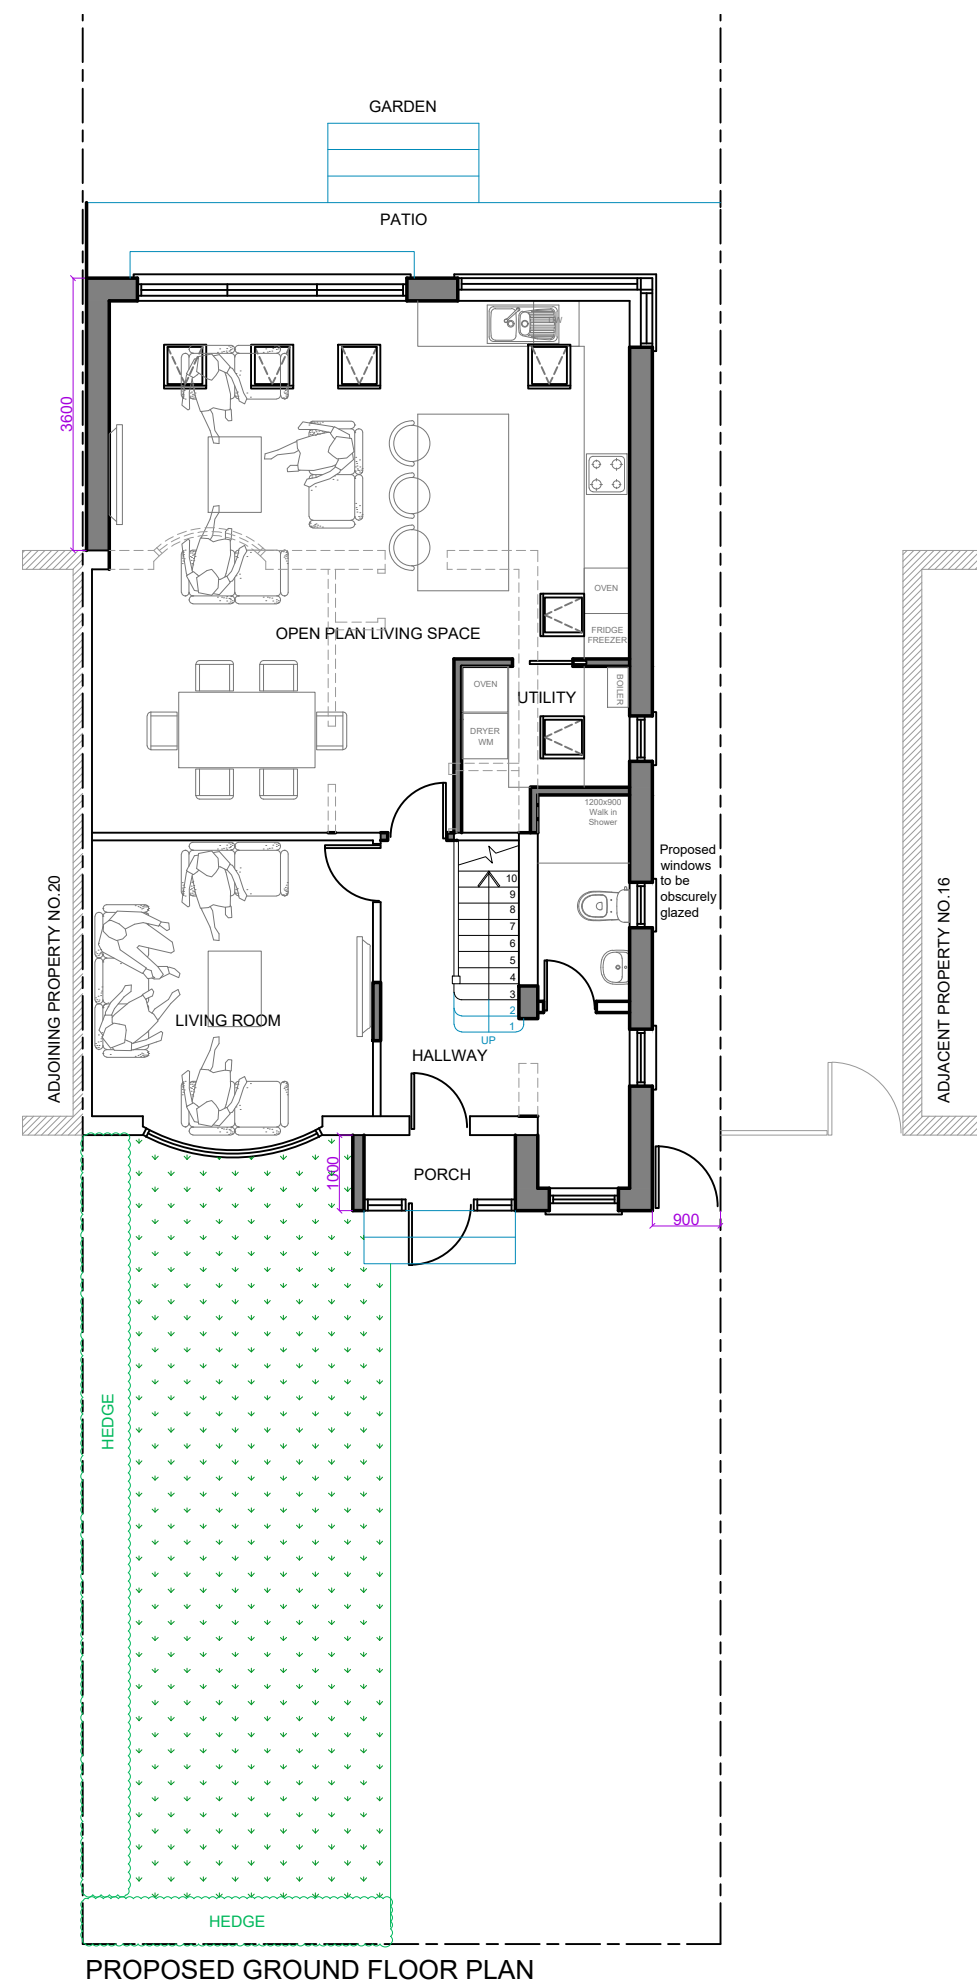
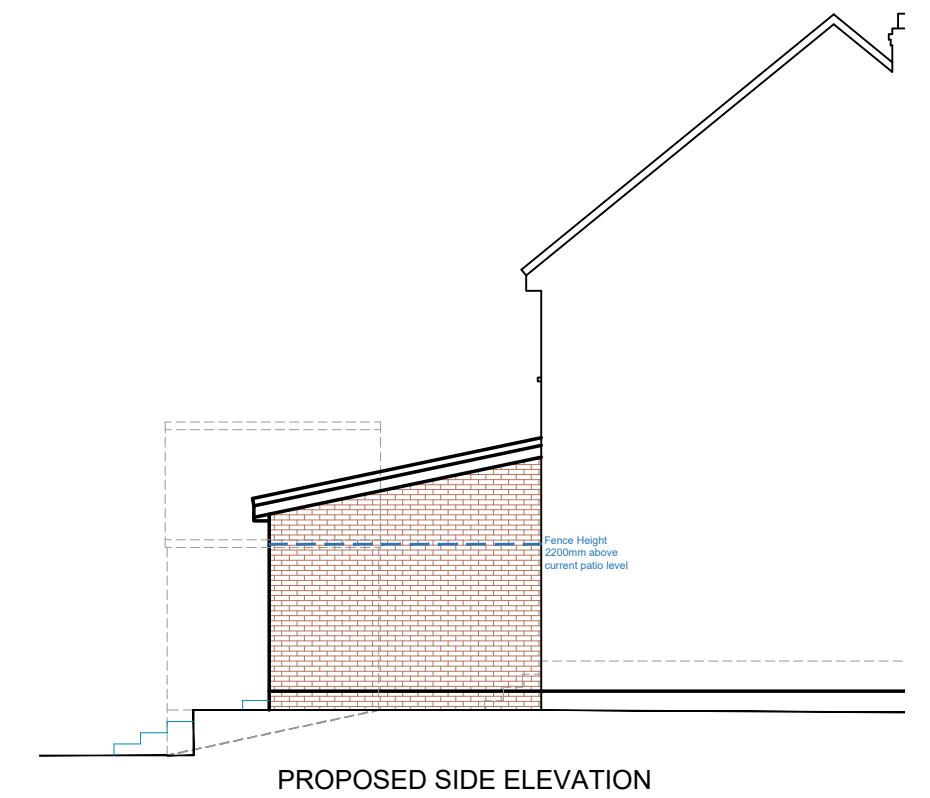
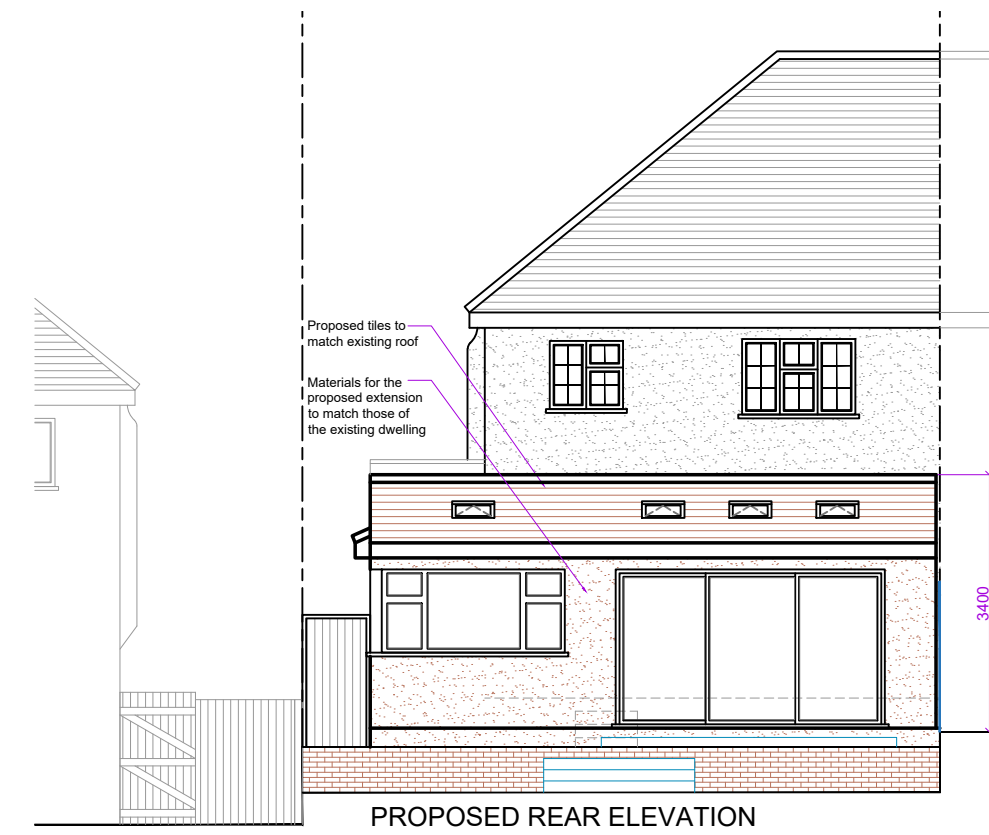
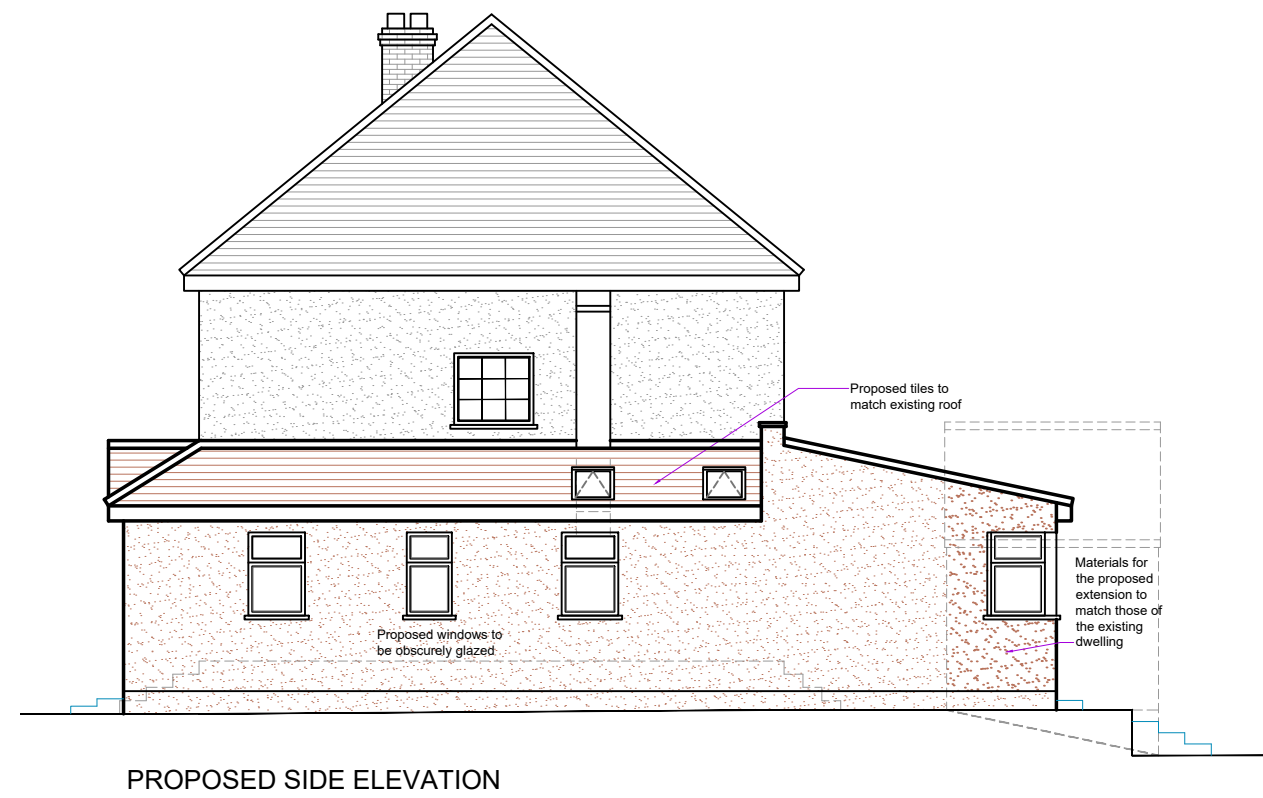


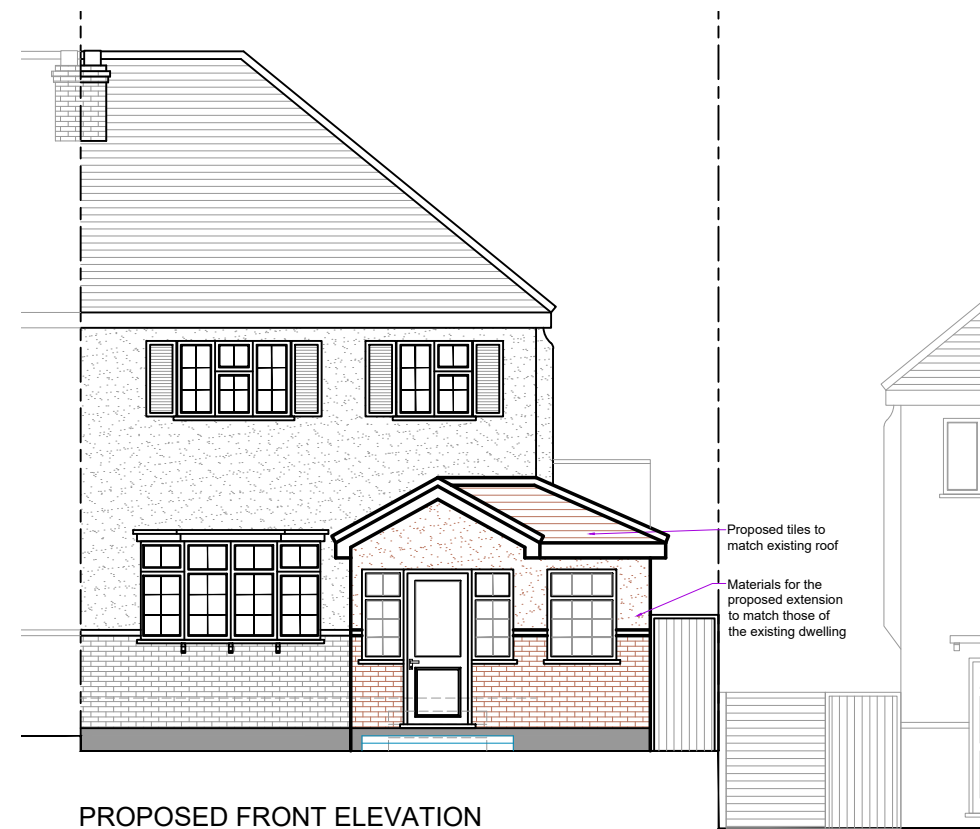

Rev.	Date	Comment
Chartered Architectural Technologist 020 3875 2000 plans@kdbdesigns.co.uk www.kdbdesigns.co.uk Copyright ©		
Client: MR & MRS GAMI		
Site Address: 18 LINCOLN ROAD NORTHWOOD HA6 1LD		
Project Title: SINGLE STOREY PART FRONT, SIDE AND REAR EXTENSION		
Status: PLANNING		
Drawn: JS		Checked: KB
Date: 11.12.2020		Scale: 1:100 @ A2
Drawing Title: PROPOSED PLANS AND ELEVATIONS		
Job No: LINR18	Drawing No: PL- A- 02	Rev: