
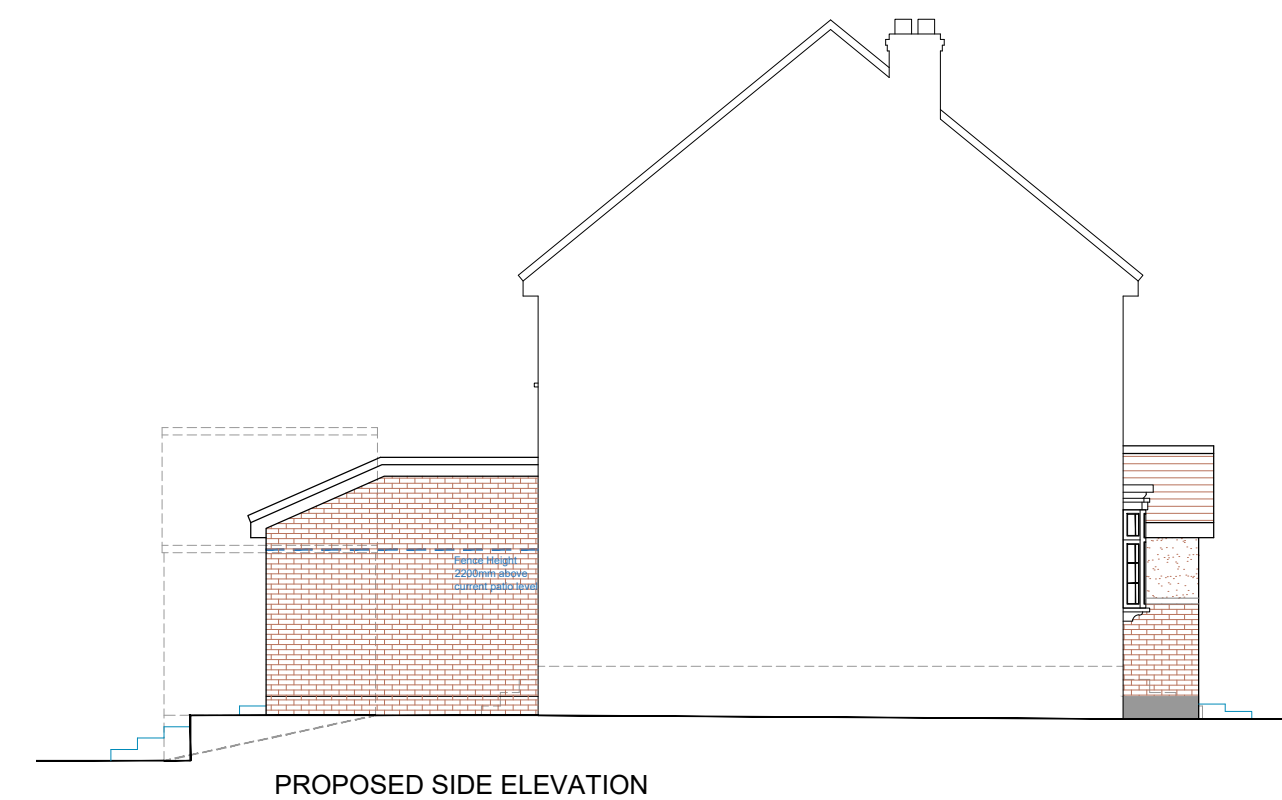
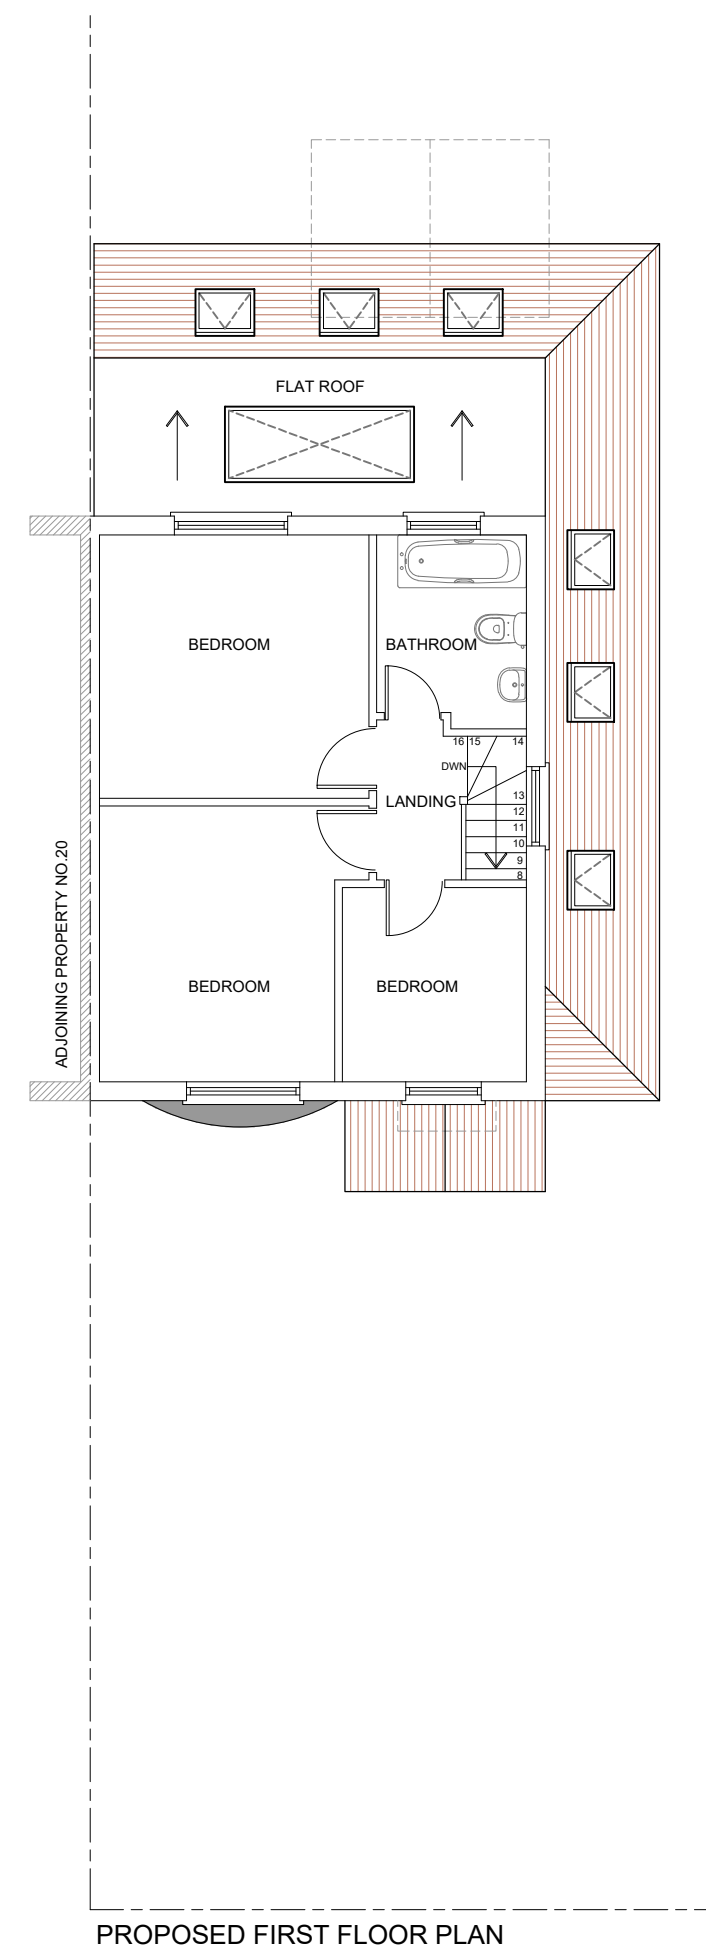
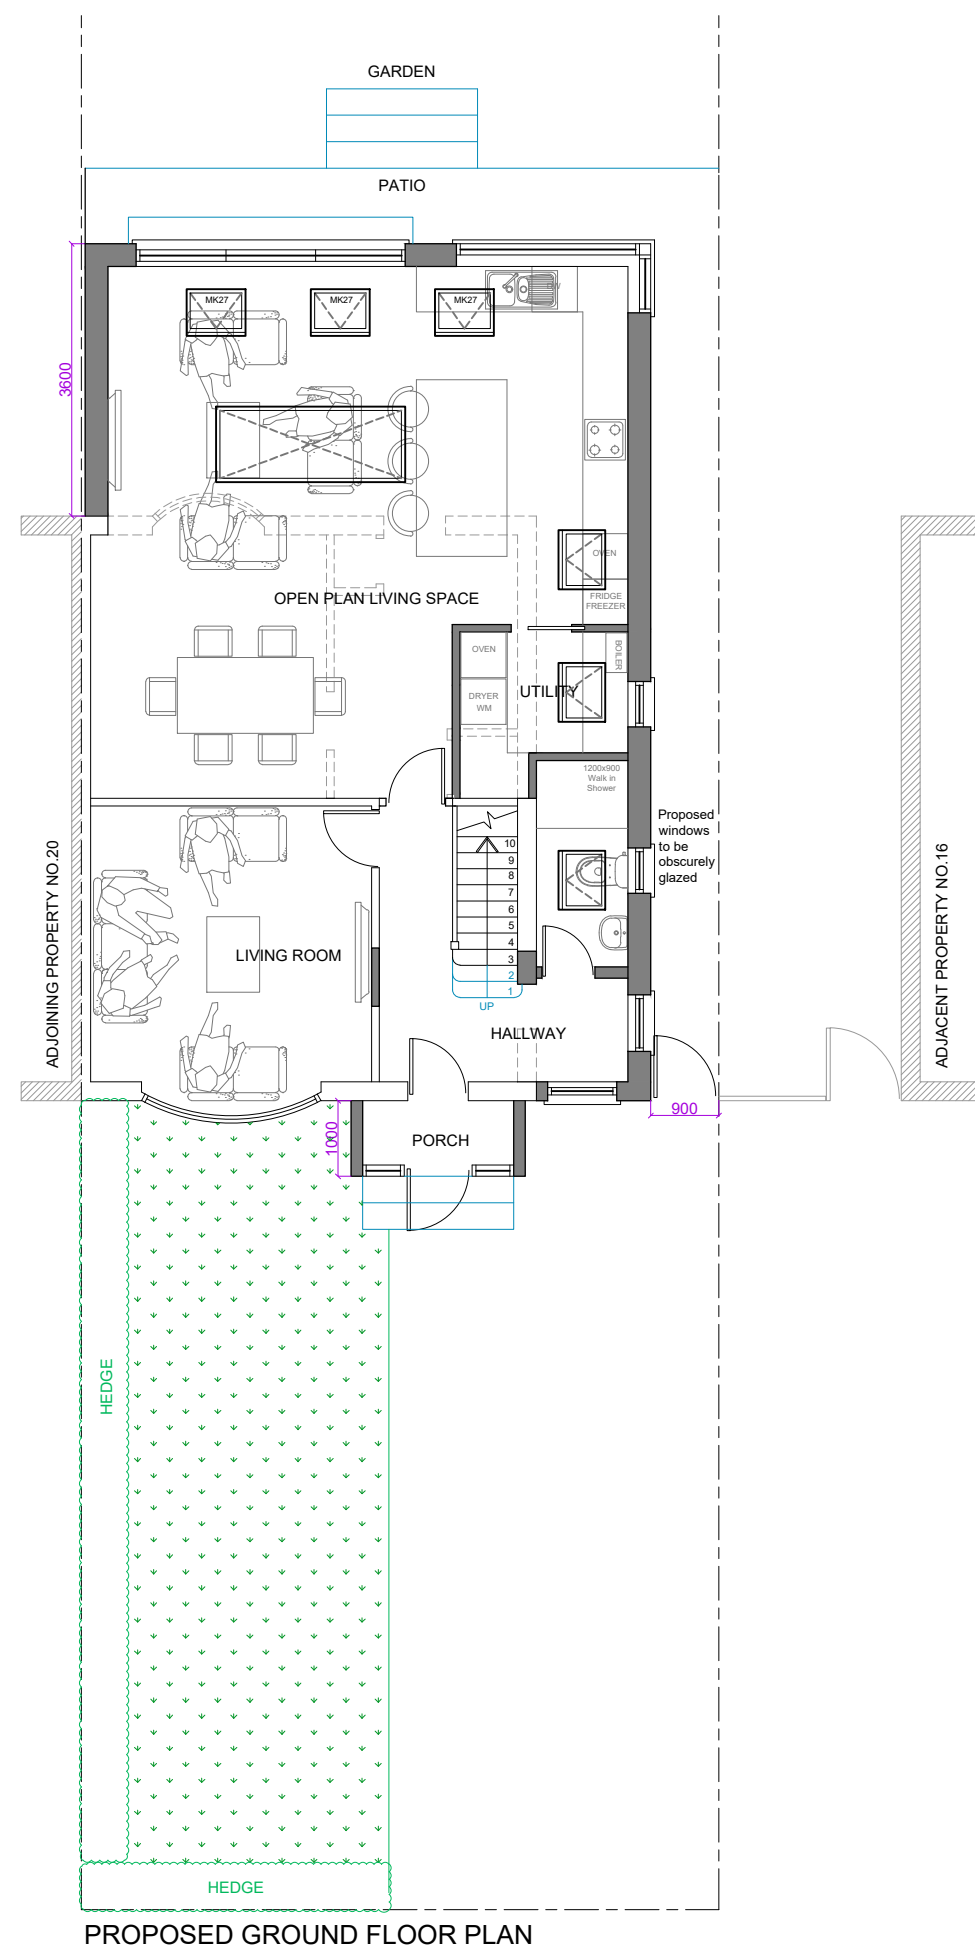
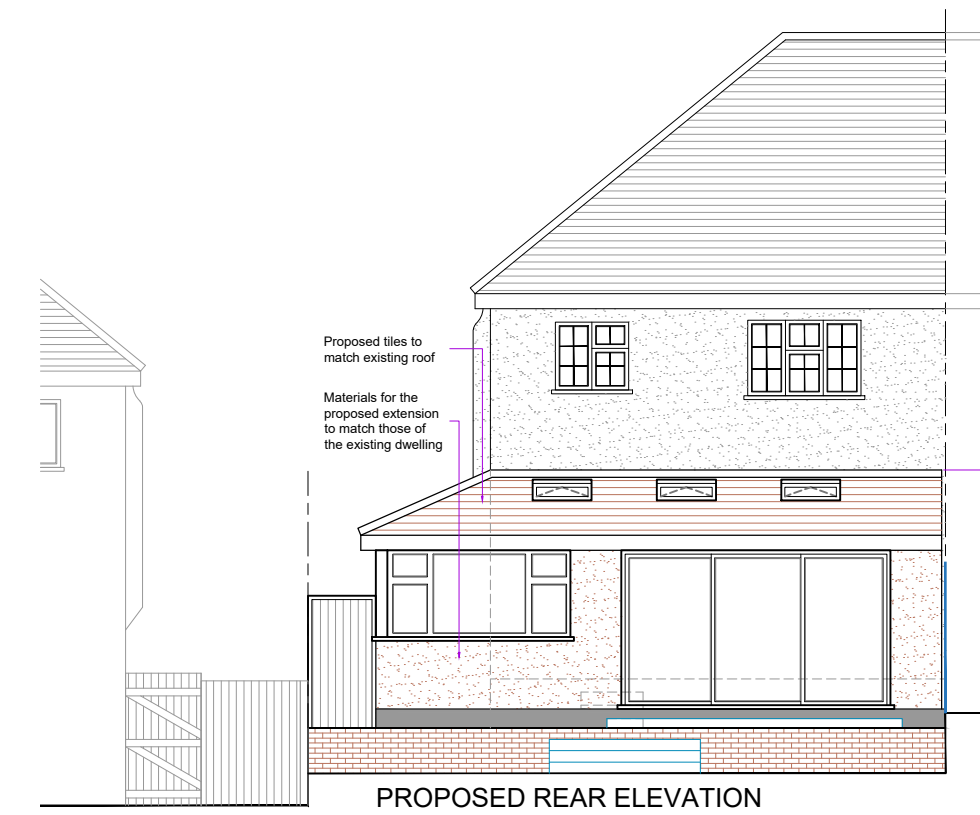


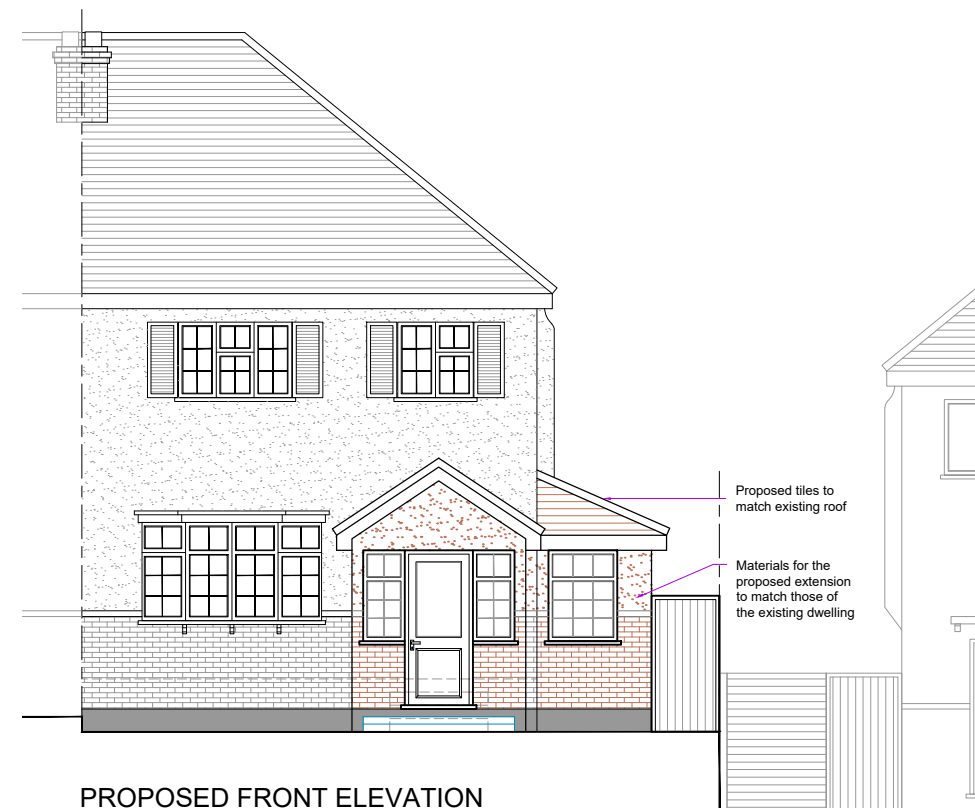

Rev.	Date	Comment
(1:50)	1m	2m
(1:100)	1m	2m 3m 4m 5m
		Copyright ©
Chartered Architectural Technologist 020 3875 2000 plans@kdbdesigns.co.uk www.kdbdesigns.co.uk		
Client: MR & MRS GAMI		
Site Address: 18 LINCOLN ROAD NORTHWOOD HA6 1LD		
Project Title: SINGLE STOREY PART FRONT EXTENSION, SINGLE STOREY SIDE AND REAR EXTENSIONS		
Status: PLANNING APPLICATION		
Drawn: NB	Checked: KB	
Date: 11.12.2020	Scale: 1:100 @ A2	
Drawing Title: PROPOSED PLANS & ELEVATIONS		
Job No: LINR18	Drawing No: PL - B - 02	Rev: