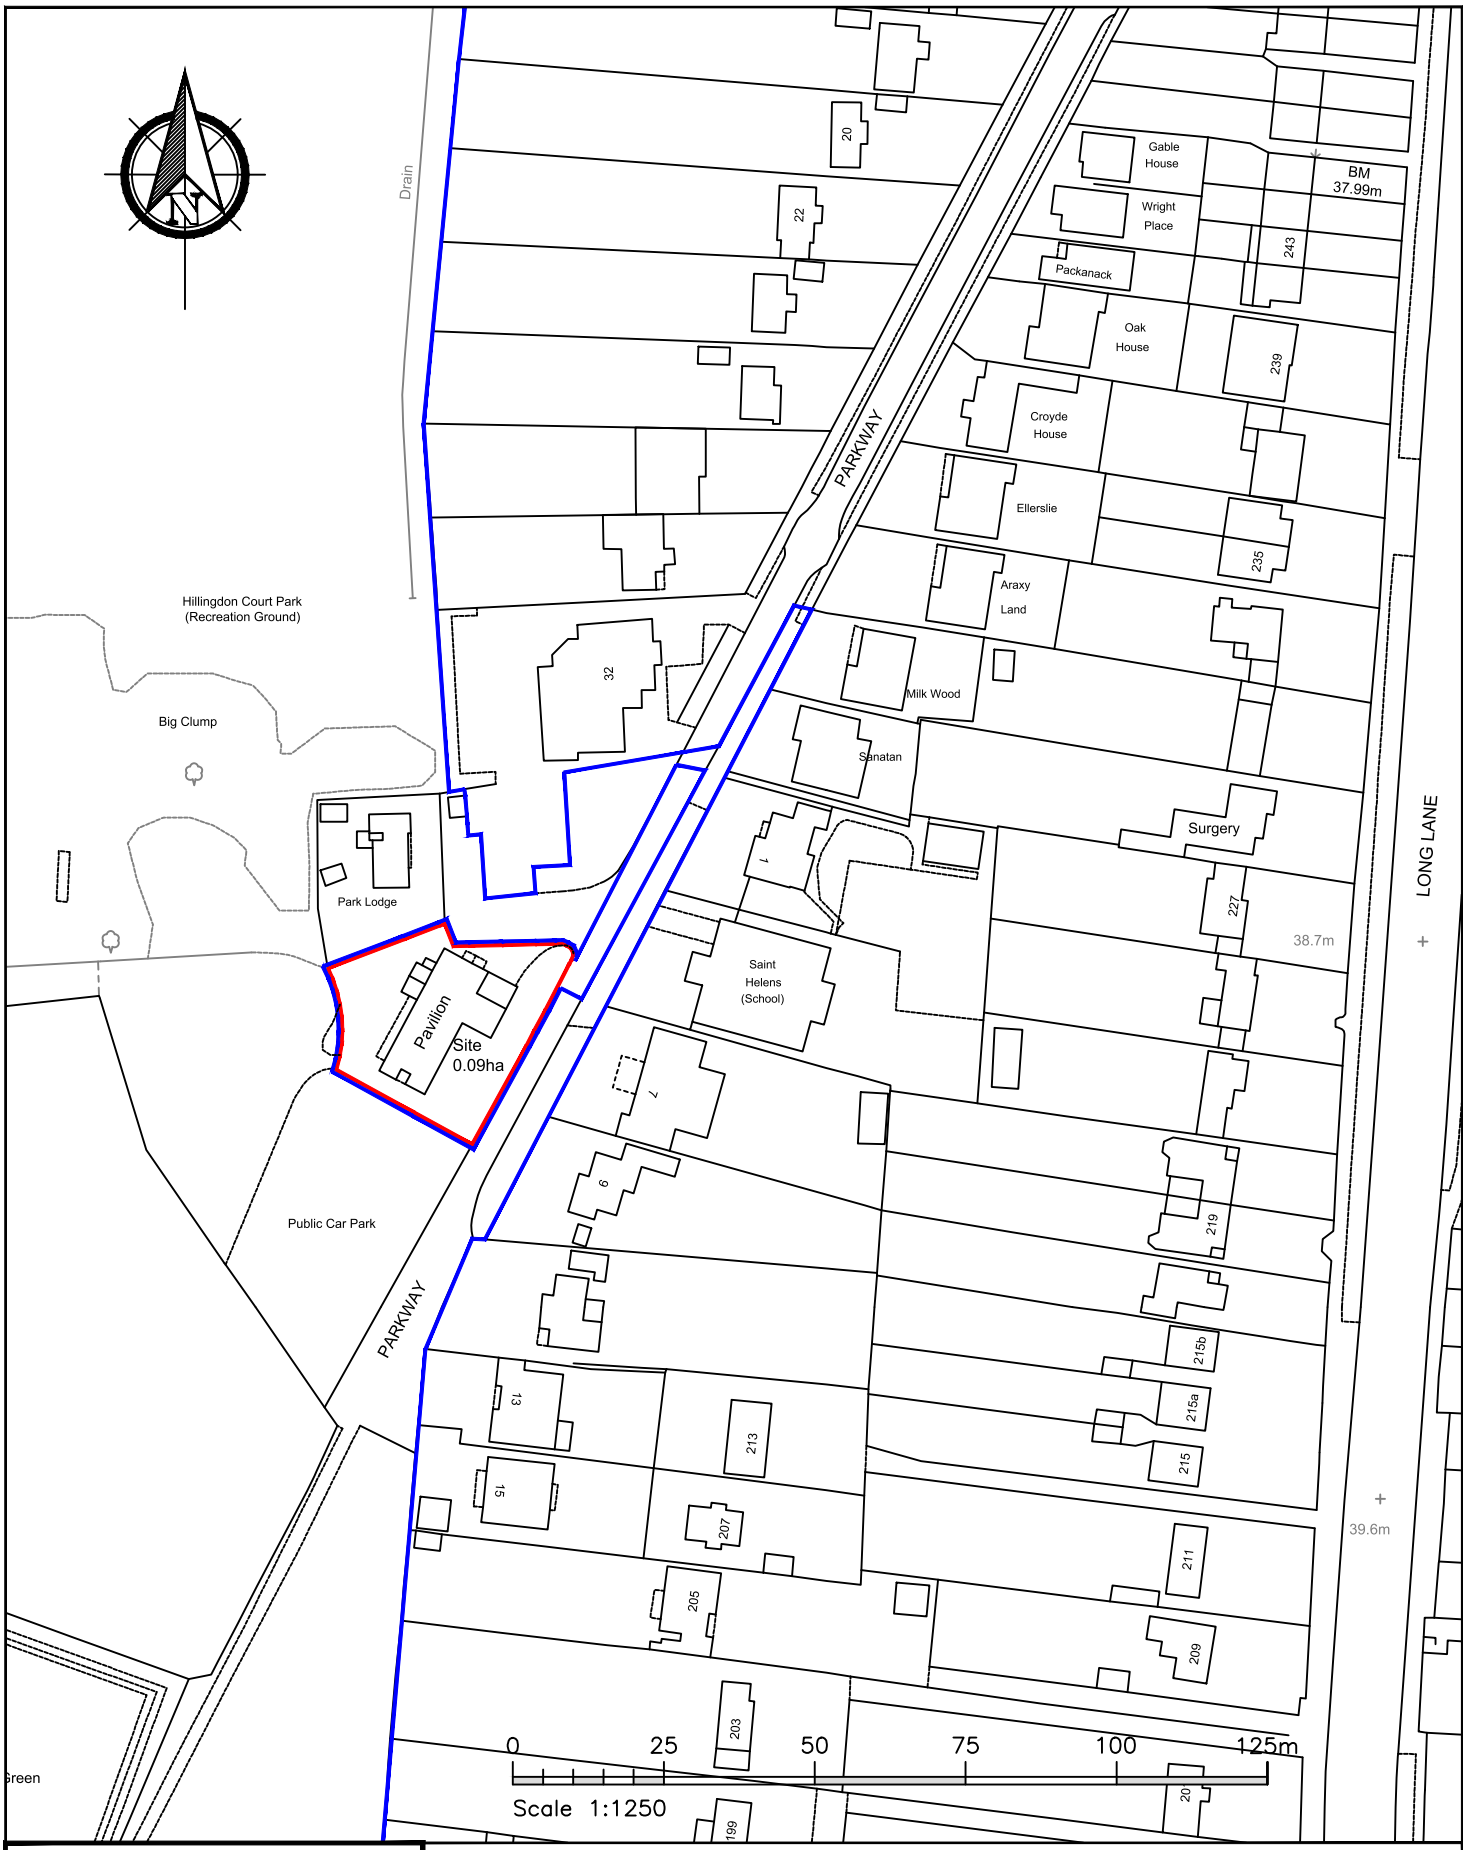


NOTES: - DO NOT SCALE FROM THIS DRAWING. The Contractor must verify all dimensions at the site before setting out, commencing work, or making any shop drawings. Any discrepancies must be reported to the Contract Administrator before proceeding.

| Rev | Revision notes | Initials | Date |
|---|---|---|---|
| - | - | - | - |

HILLINGDON
LONDON


RESIDENTS SERVICES, CAPTITAL PROGRAMME
2E/10, CIVIC CENTRE, UXBRIDGE, UB8 1UW
Tel: 01895 250 111
Fax: 01895 277 224


| | | |
|---|---|---|
| Project<br>COURT PARK PAVILION<br>UXBRIDGE, UB10 9JX | Scale<br>1:1250 @ A4 | Drawn by<br>ST |
| | Date<br>NOV 2019 | Checked by<br>SV |
| Description<br>SITE LOCATION PLAN | Drawing No.<br>2019/D/275/P01 | Rev. |