


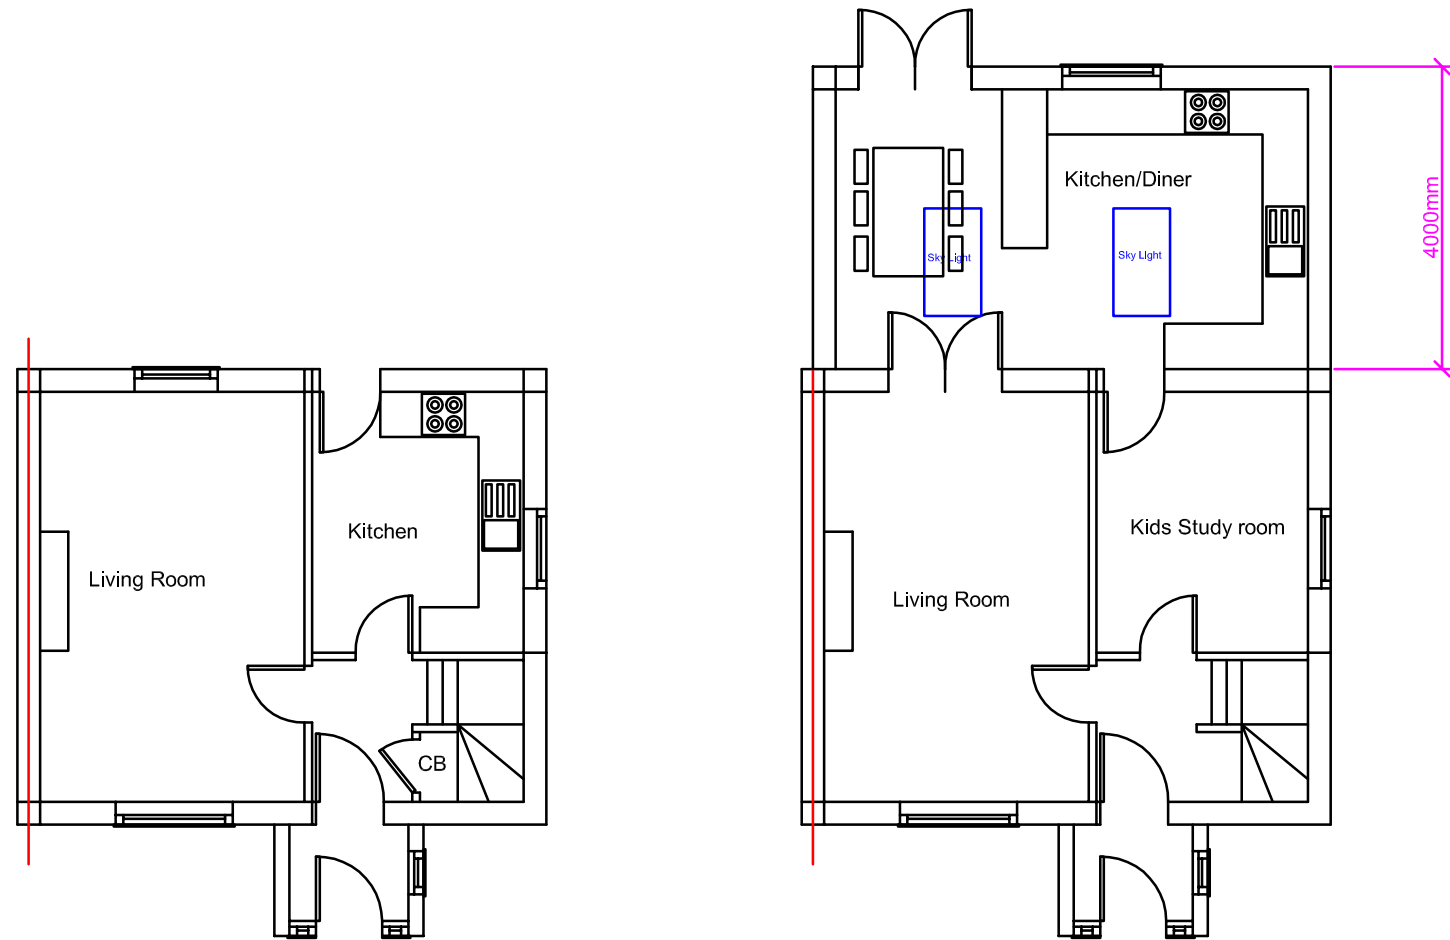

Existing Ground Floor Layout

Proposed Ground Floor Layout

<u>Proposed Development:</u> Single Storey Rear Extension	<u>Site Address:</u> 2 Ash Grove West Drayton UB7 8BL	Revisions: <table><tr><th>Rev</th><th>Date</th><th>Description</th></tr><tr><td>A</td><td>25/06/2017</td><td>Existing and Proposed Layouts</td></tr><tr><td> </td><td> </td><td> </td></tr><tr><td> </td><td> </td><td> </td></tr><tr><td> </td><td> </td><td> </td></tr></table>	Rev	Date	Description	A	25/06/2017	Existing and Proposed Layouts										<u>Drawing Description:</u> EXISTING AND PROPOSED LAYOUTS <u>Drawing No:</u> ART/2017/2/1	Scale: 1:100 Paper Size: A3 Sheet No: 1 of 2 	ART CONSULTANTS (UK) LTD 35 St Marys Crescent Stanwell TW19 7HY M:07960071377 E: artconsultantsuk@gmail.com
Rev	Date	Description																		
A	25/06/2017	Existing and Proposed Layouts																		