


8 Jacks Lane Location Plan

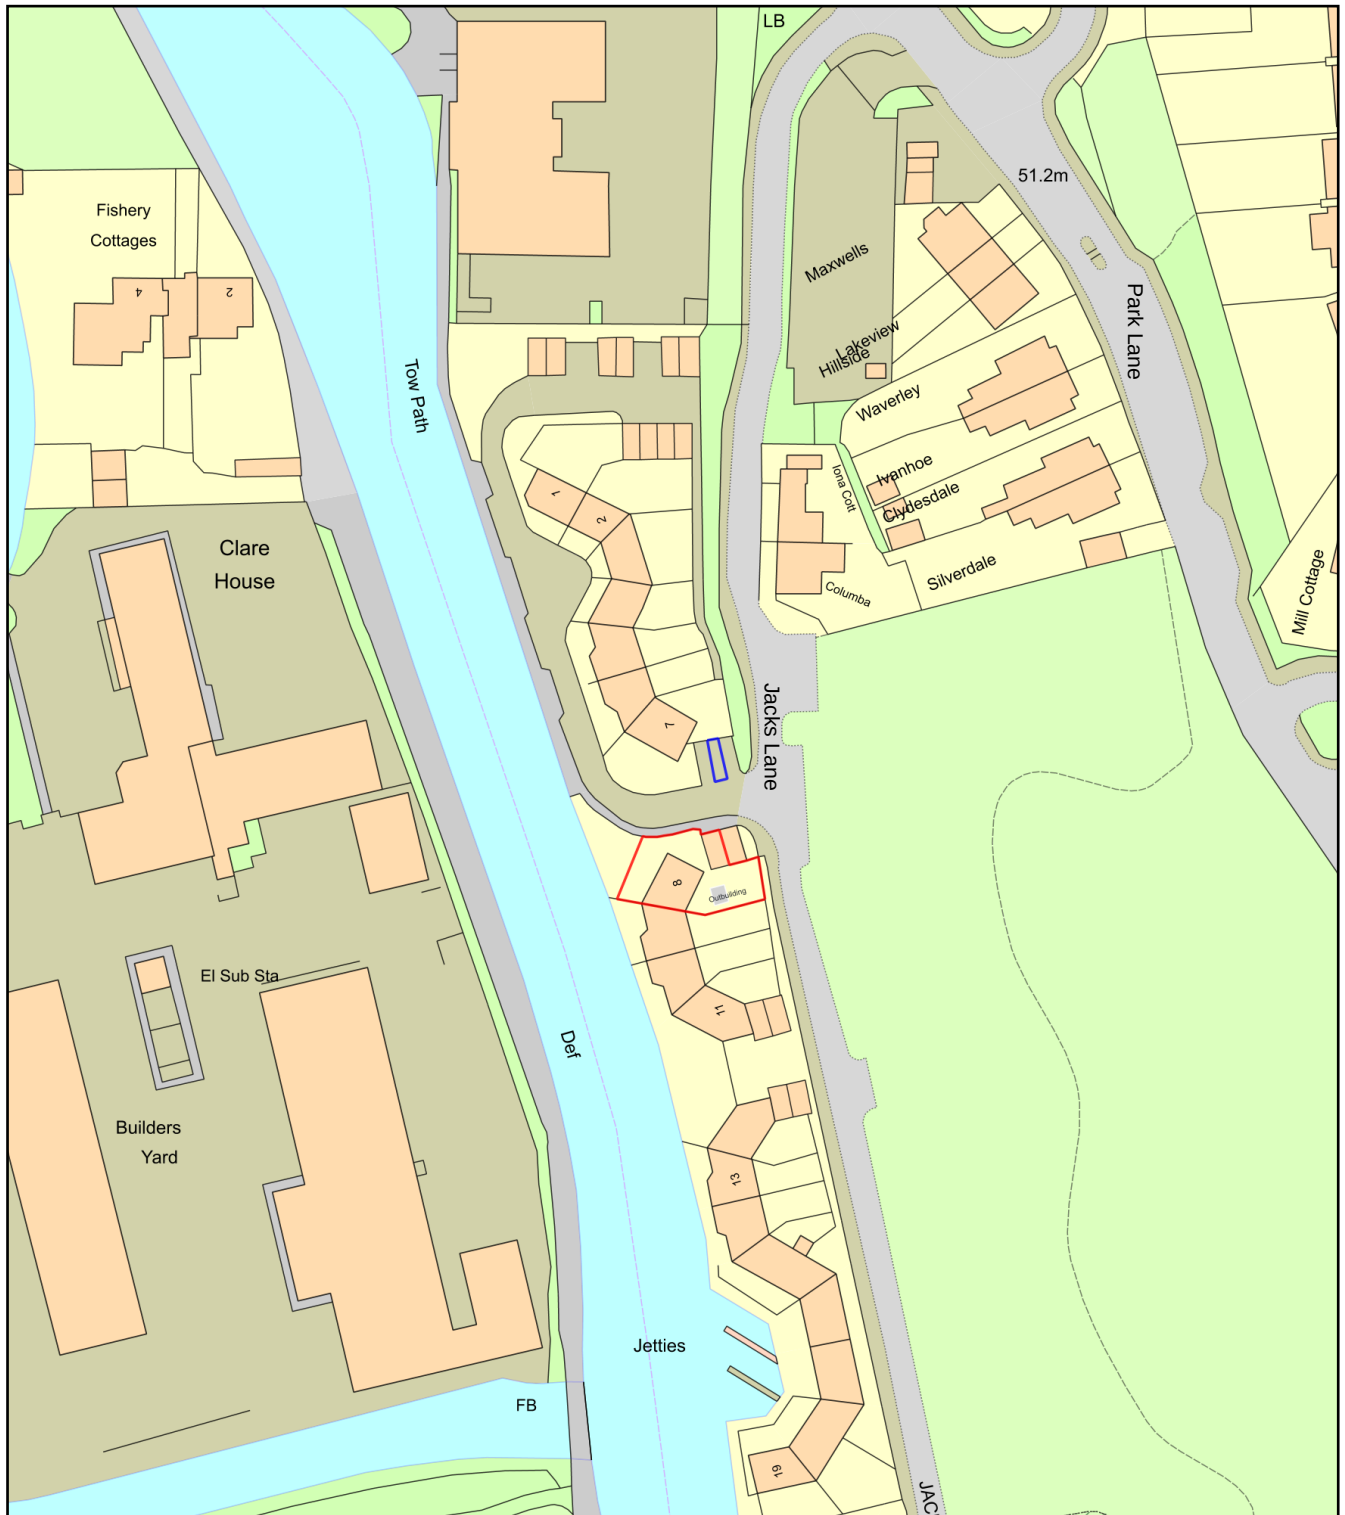

0 50
Metres



Plan Produced for: James Carlson

Date Produced: 13 Aug 2021

Plan Reference Number: TQRQM21225162924766

Scale: 1:1250 @ A4