Scale 1:100

0 1 2 5 10m

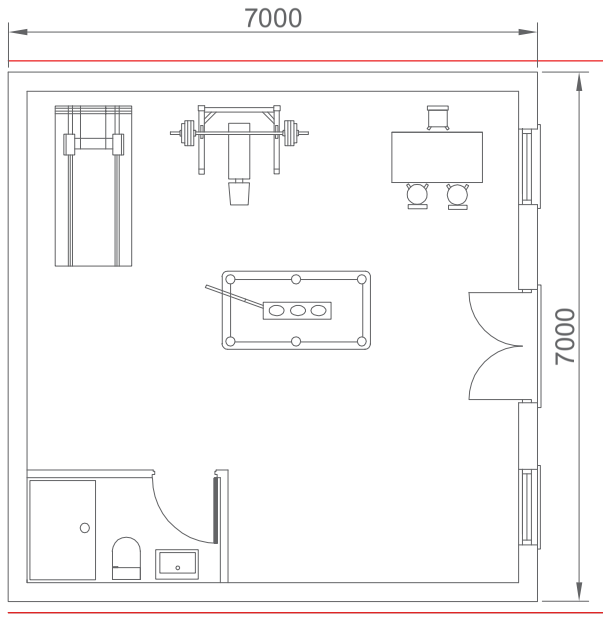

REAR GARDEN

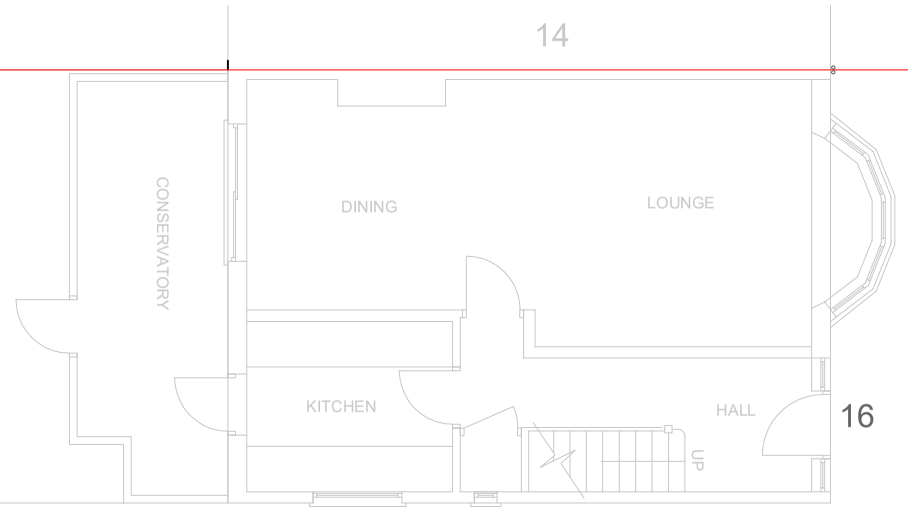

Proposed Outbuilding Floor Plan (1:100)

18

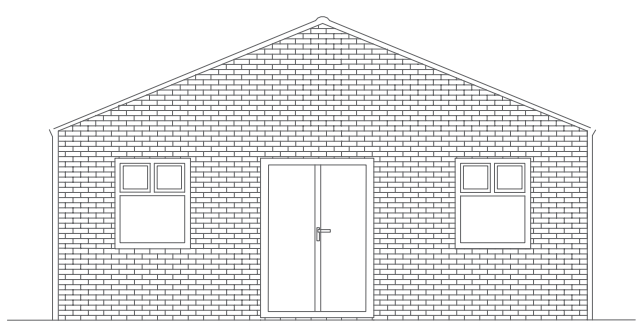

Proposed Front Elevation (1:100)

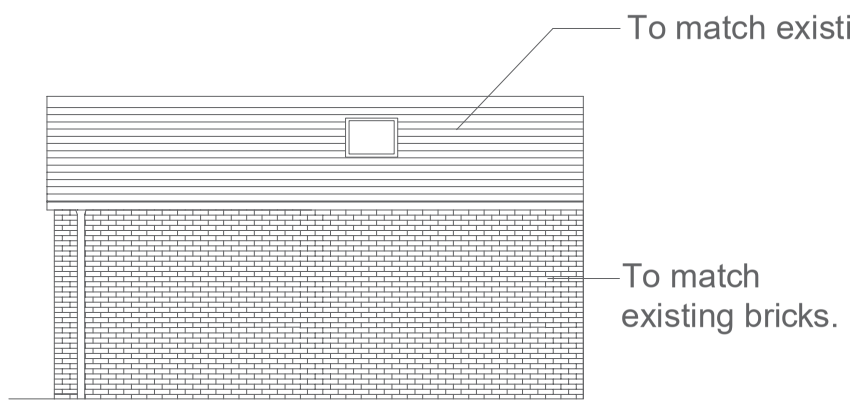

Proposed Side Elevation (1:100)

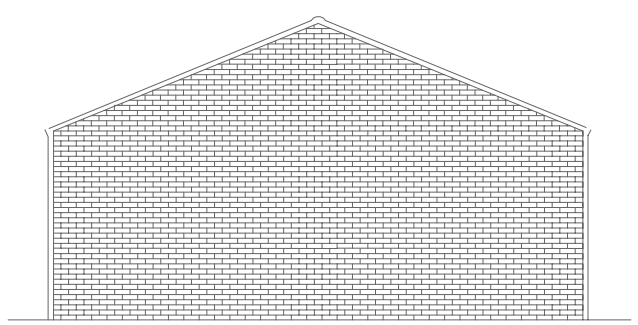

Proposed Rear Elevation (1:100)

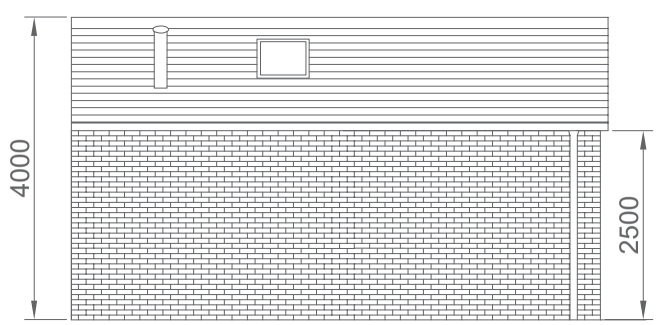

Proposed Side Elevation (1:100)

PROPOSED PITCHED ROOF SINGLE STOREY DETACHED OUTBUILDING	PROPOSED PLANS	Address: 16 Cranborne Waye, Hayes UB4 0HW	SCALE: AS SHOWN @ A3	PAGE: 1 OF 1
			Drawing no: 2026/10/161/02	DRAWN BY: Asb