All Dimensions to be checked on site. Written dimensions to be follow in preference to scaled dimensions, any discrepancies must be reported to Uxbridge Design prior to undertaking of any relevant works.

PRELIMINARY

0 1 2 3 4
SCALE: 1:50

0 2 4 6 8
SCALE: 1:100

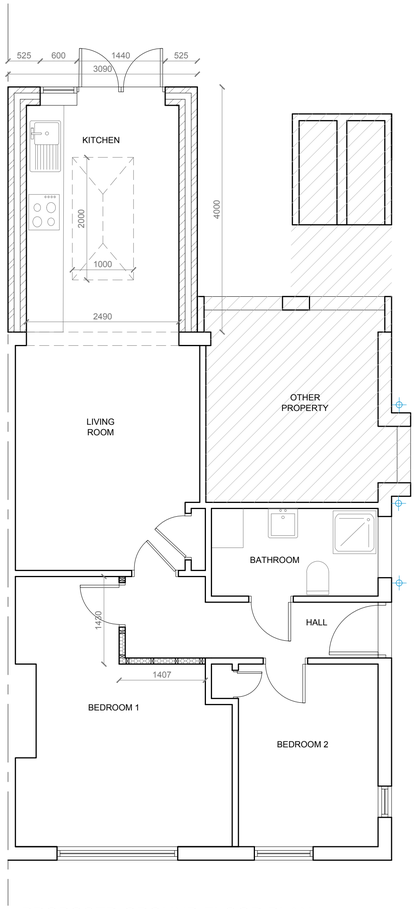

PROPOSED GROUND FLOOR PLAN
SCALE: 1:50

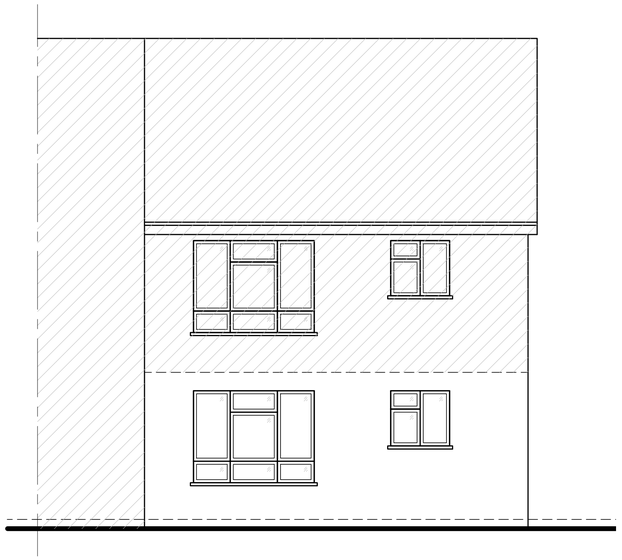

PROPOSED FRONT ELEVATION
SCALE: 1:50

PROPOSED REAR ELEVATION
SCALE: 1:50

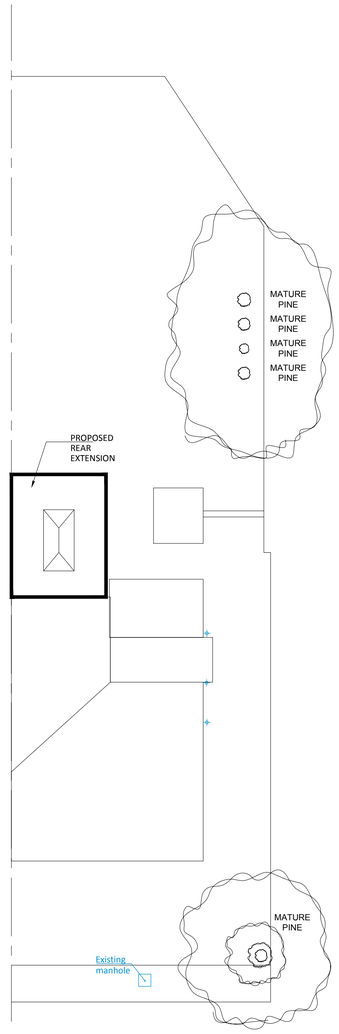

PROPOSED SITE PLAN
SCALE: 1:100

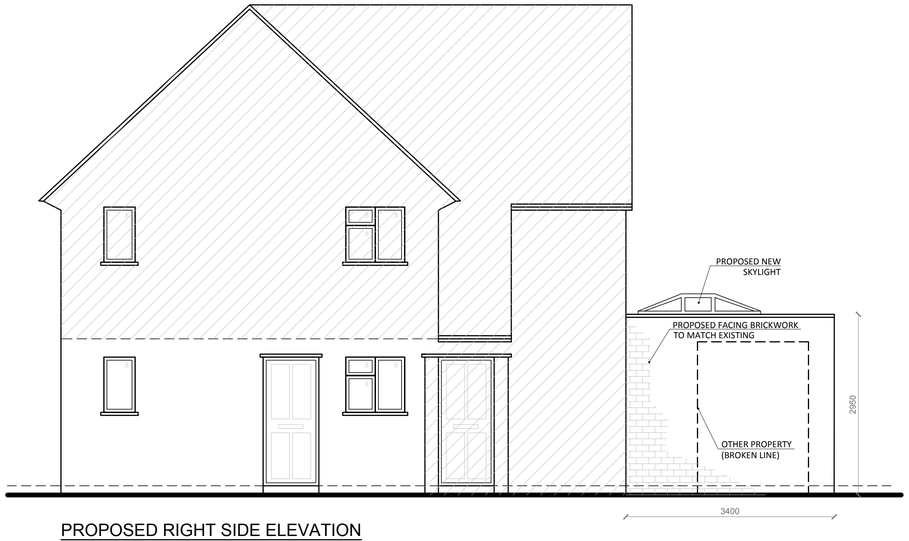

PROPOSED RIGHT SIDE ELEVATION
SCALE: 1:50

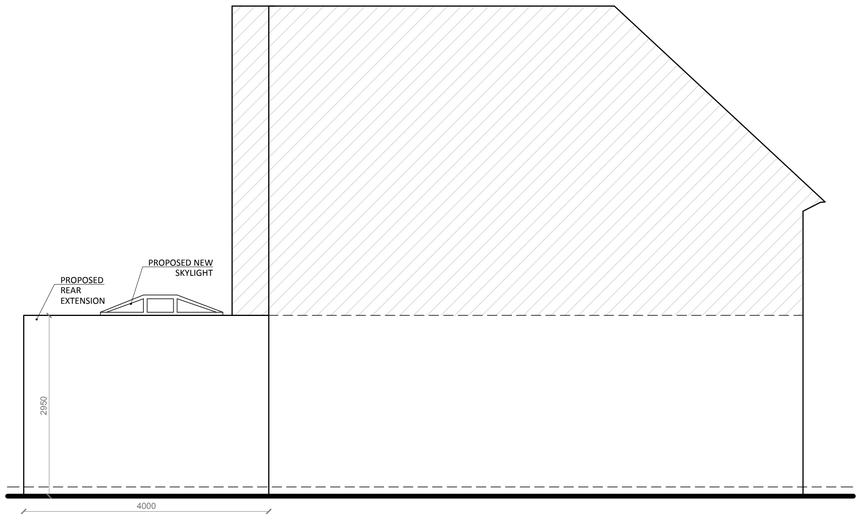

PROPOSED LEFT SIDE ELEVATION
SCALE: 1:50

REV	DATE	DRAWN BY	DESCRIPTION
B	JUL 2017	CF	AMENDING TREES
A	JUL 2017	CF	AMENDING ANNOTATION

UXBRIDGE DESIGN & DETAILING SERVICES
"The Old Bakery", 21B Windsor Street,
Uxbridge , Middlesex, UB8 1AB TEL. 01895 255791

CLIENT:
MR J. CLARK

PROJECT:
61 BARTRAM CLOSE
UXBRIDGE – UB8 3AX

TITLE
PROPOSED ONE STOREY EXTENSION
PLANS AND ELEVATIONS

SCALE:	DATE:	DRG NO:	REV:	
1:100–1:50	JULY 2017	17_90_02	B	A1