
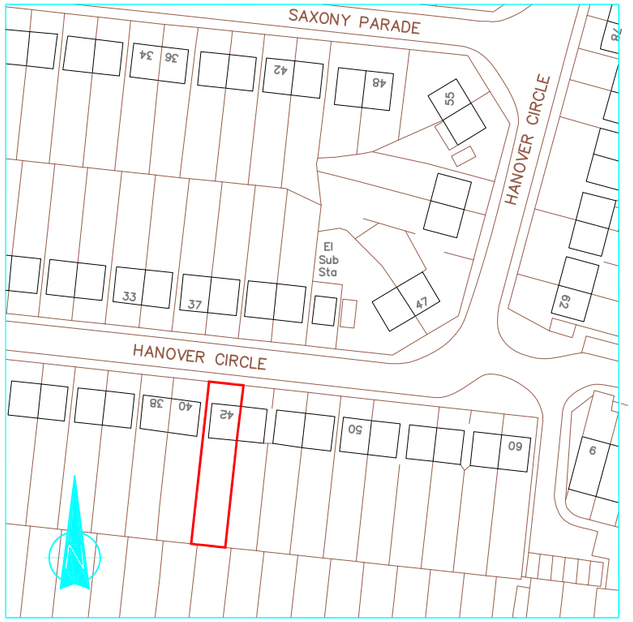


Location Plan 1:1250

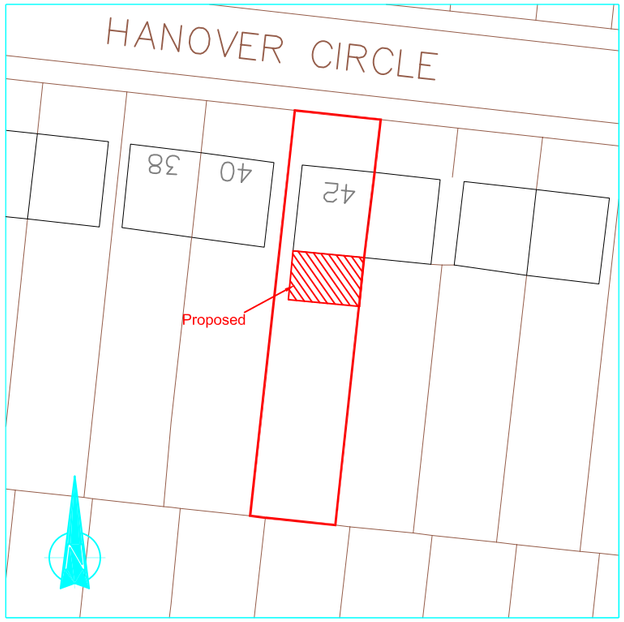

Block Plan 1:500

rev:

These drawings should be approved by local Authority

No dimensions to be scaled from this drawing. All dimensions to be checked on site. This drawing is copyright and should not be reproduced without permission of the Architects.

client:

Mr. Derek Bradshaw

project:

42 Hanover Circle
Hayes
UB3 2TS

drawing:

Location & Block Plans

scale: As Shown date: Aug 2017 drawn:

rev:

01 / 06