


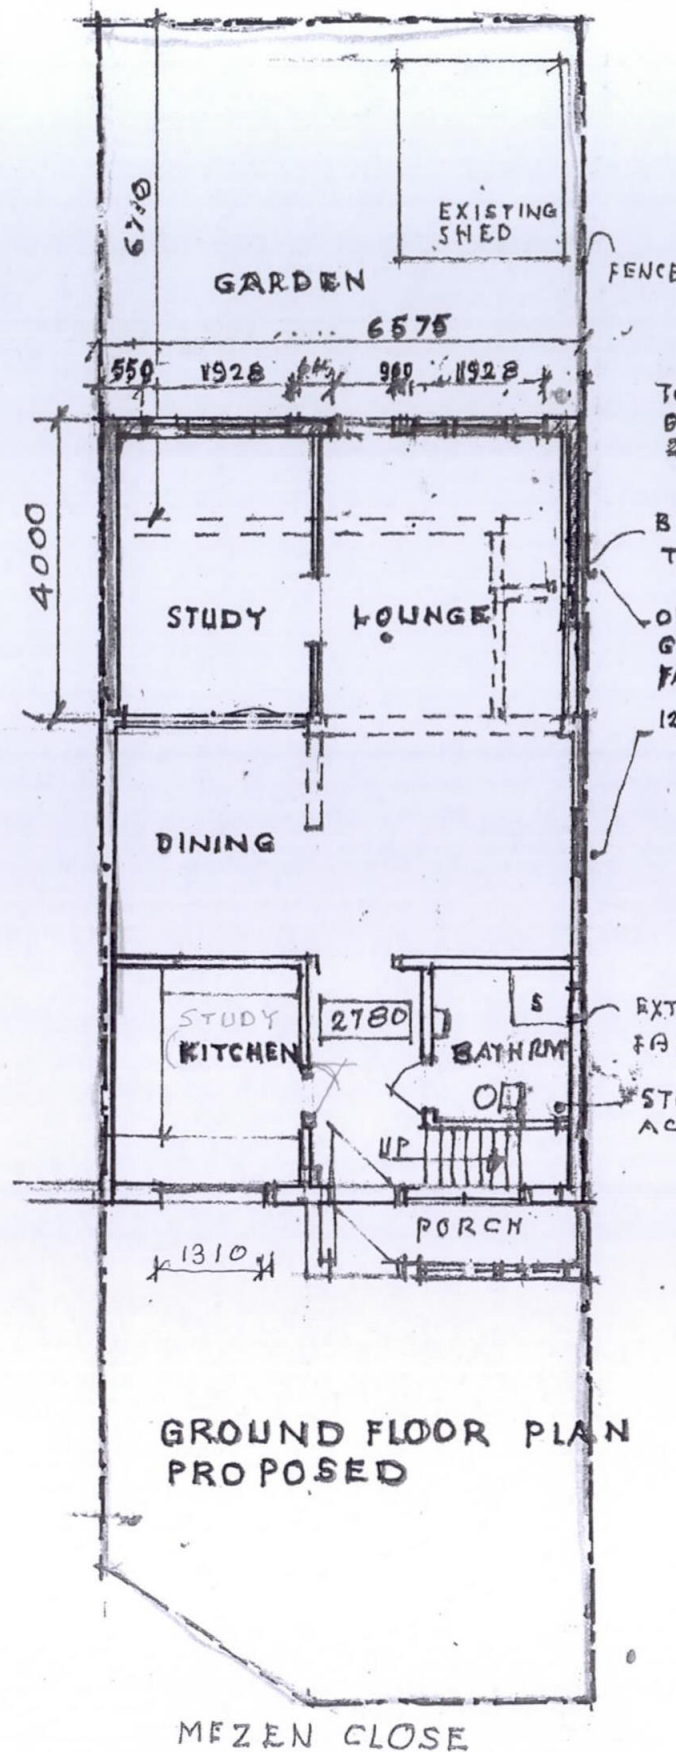

TOTAL AREA OF EXTENSION 26.30 SQM.



BRICK WORK TO CAVITY WALL

OBSCURED GLAZING TO FANLIGHT 1200 X 450

EXTRACT FAN

STOP COCK ACCESS

* AS APPROVED

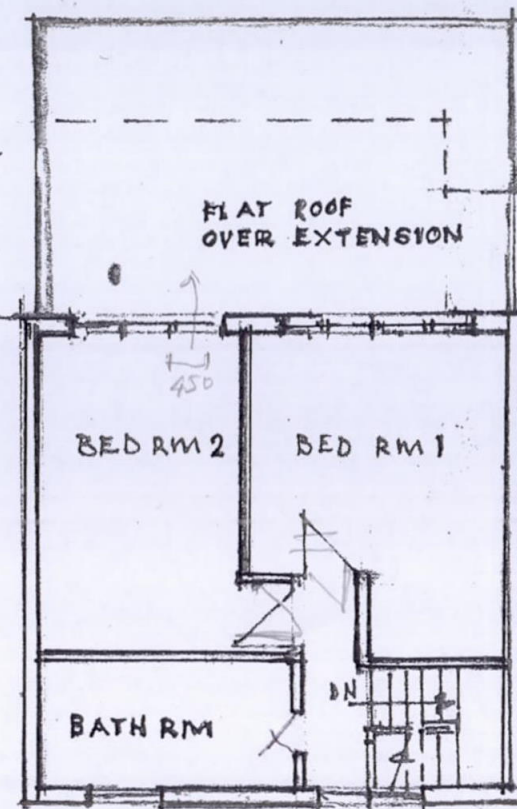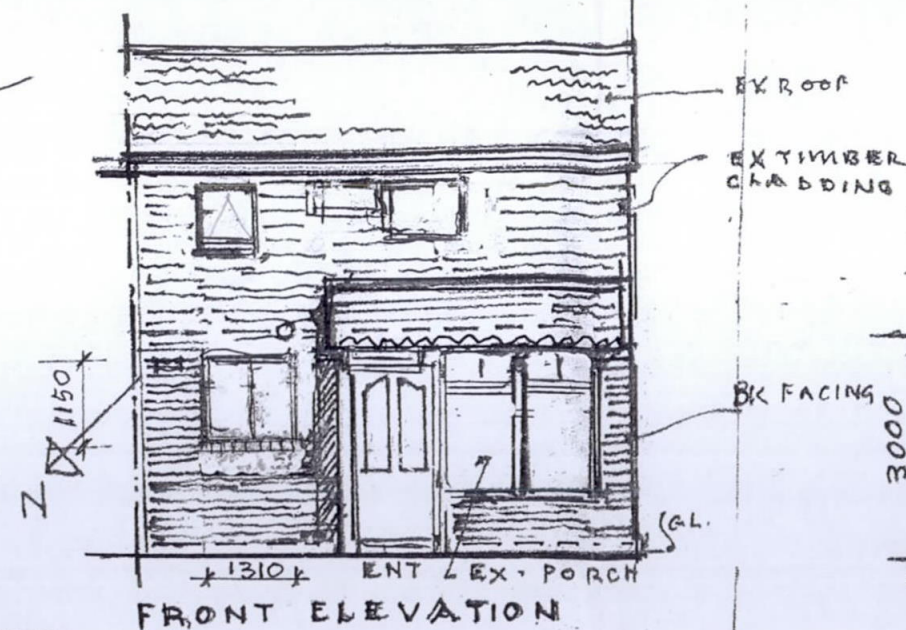

EX. ROOF TILES

DOUBLE GLAZED 3 PANEL WINDOWS





EX. TIMBER CLADDING TO BE RETAINED & RESEALED TO MATCH EX. COLOUR

NEW D.G. WINDOWS & DOORS

NEW BRICK WALL TO EXTENSION, THERMALITE BLOCK WALL & PLASTER TO INTERNAL FACE

EX. TIMBER CLADDING

EX. CONSERVATORY TO BE DEMOLISHED SHOWN IN DOTTED LINE

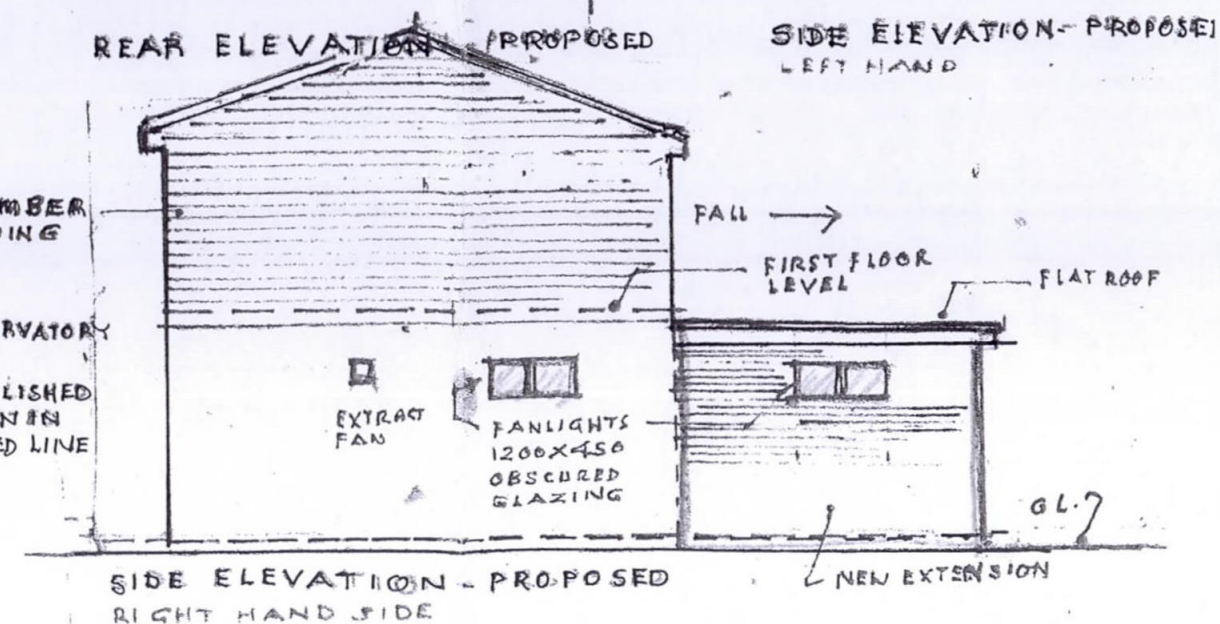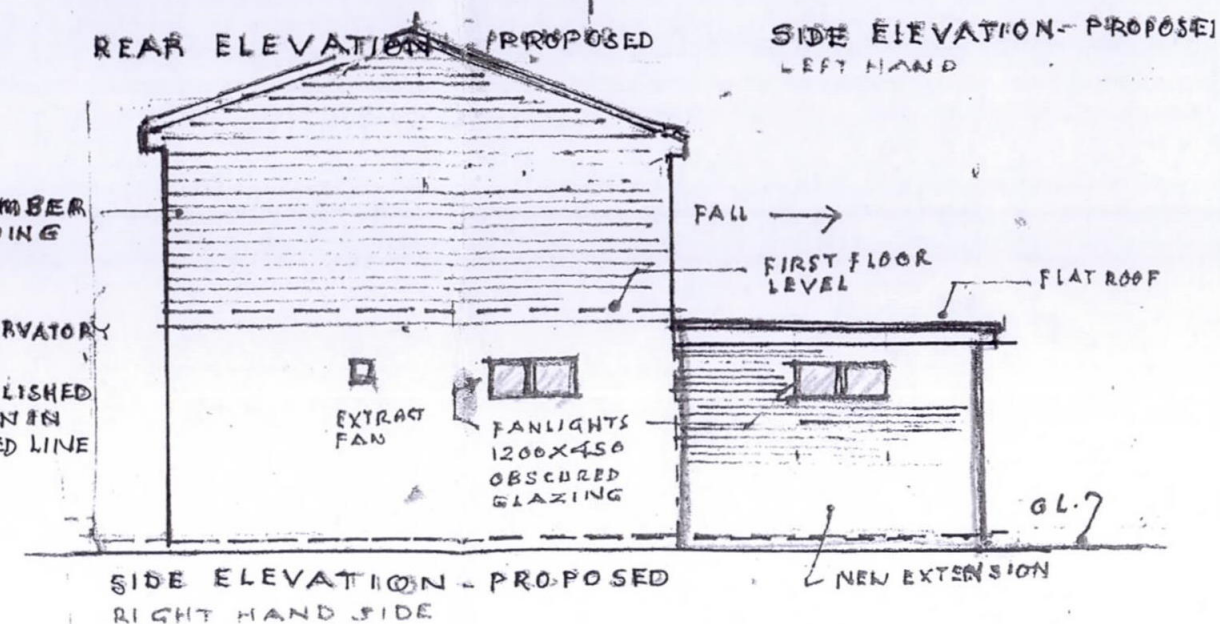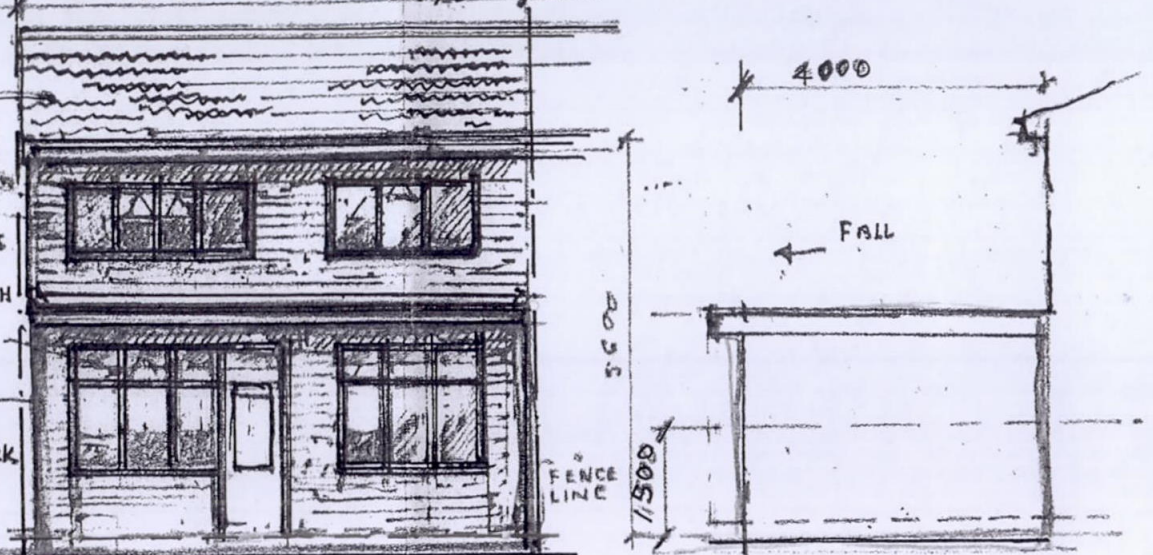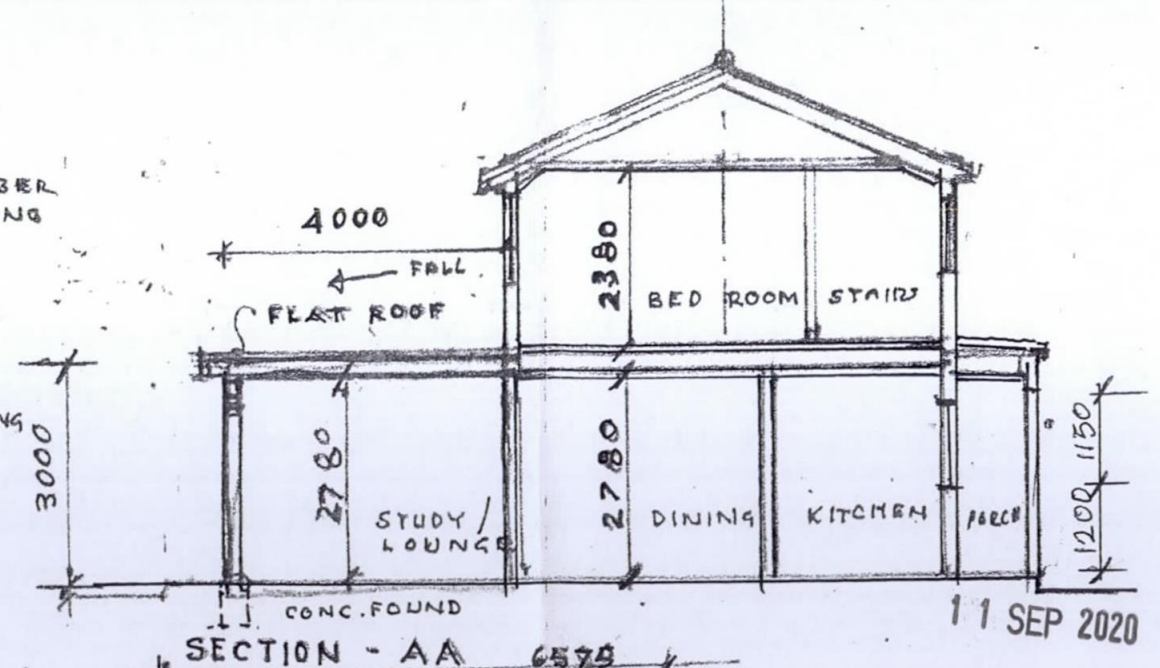

KUMAR TALPADE CHARTERED ARCHITECT	REVISIONS	OWNERS: MR. VIVEK SHARMA	3 MEZEN CLOSE NORTHWOOD, HA6 2DP
DNT DESIGN SERVICES LTD 86 ALBURY DRIVE PINNER, HA5 3 RF	NO A REDRAFTED PLANS B REVISED AS SUGGESTED BY THE CLIENT C REVISED USE OF KIT. & STUDY	DATE 8/02/20 12/02/20 14/07/20	PLANS AS PROPOSED RENEWAL OF PLANNING APPROVAL WITH MODIFICATION SCALE: 1:100 (A3) DT: 8/02/20 DRG NO: DNT/3 MEZ./P/10 C