

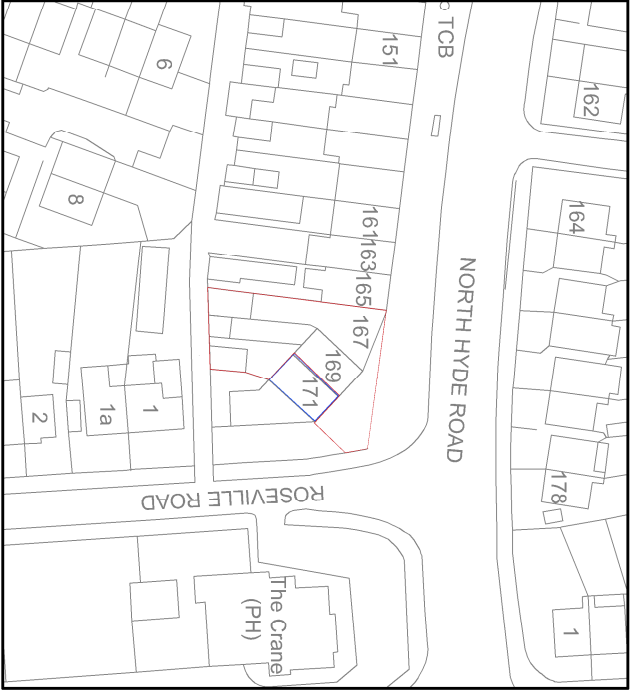


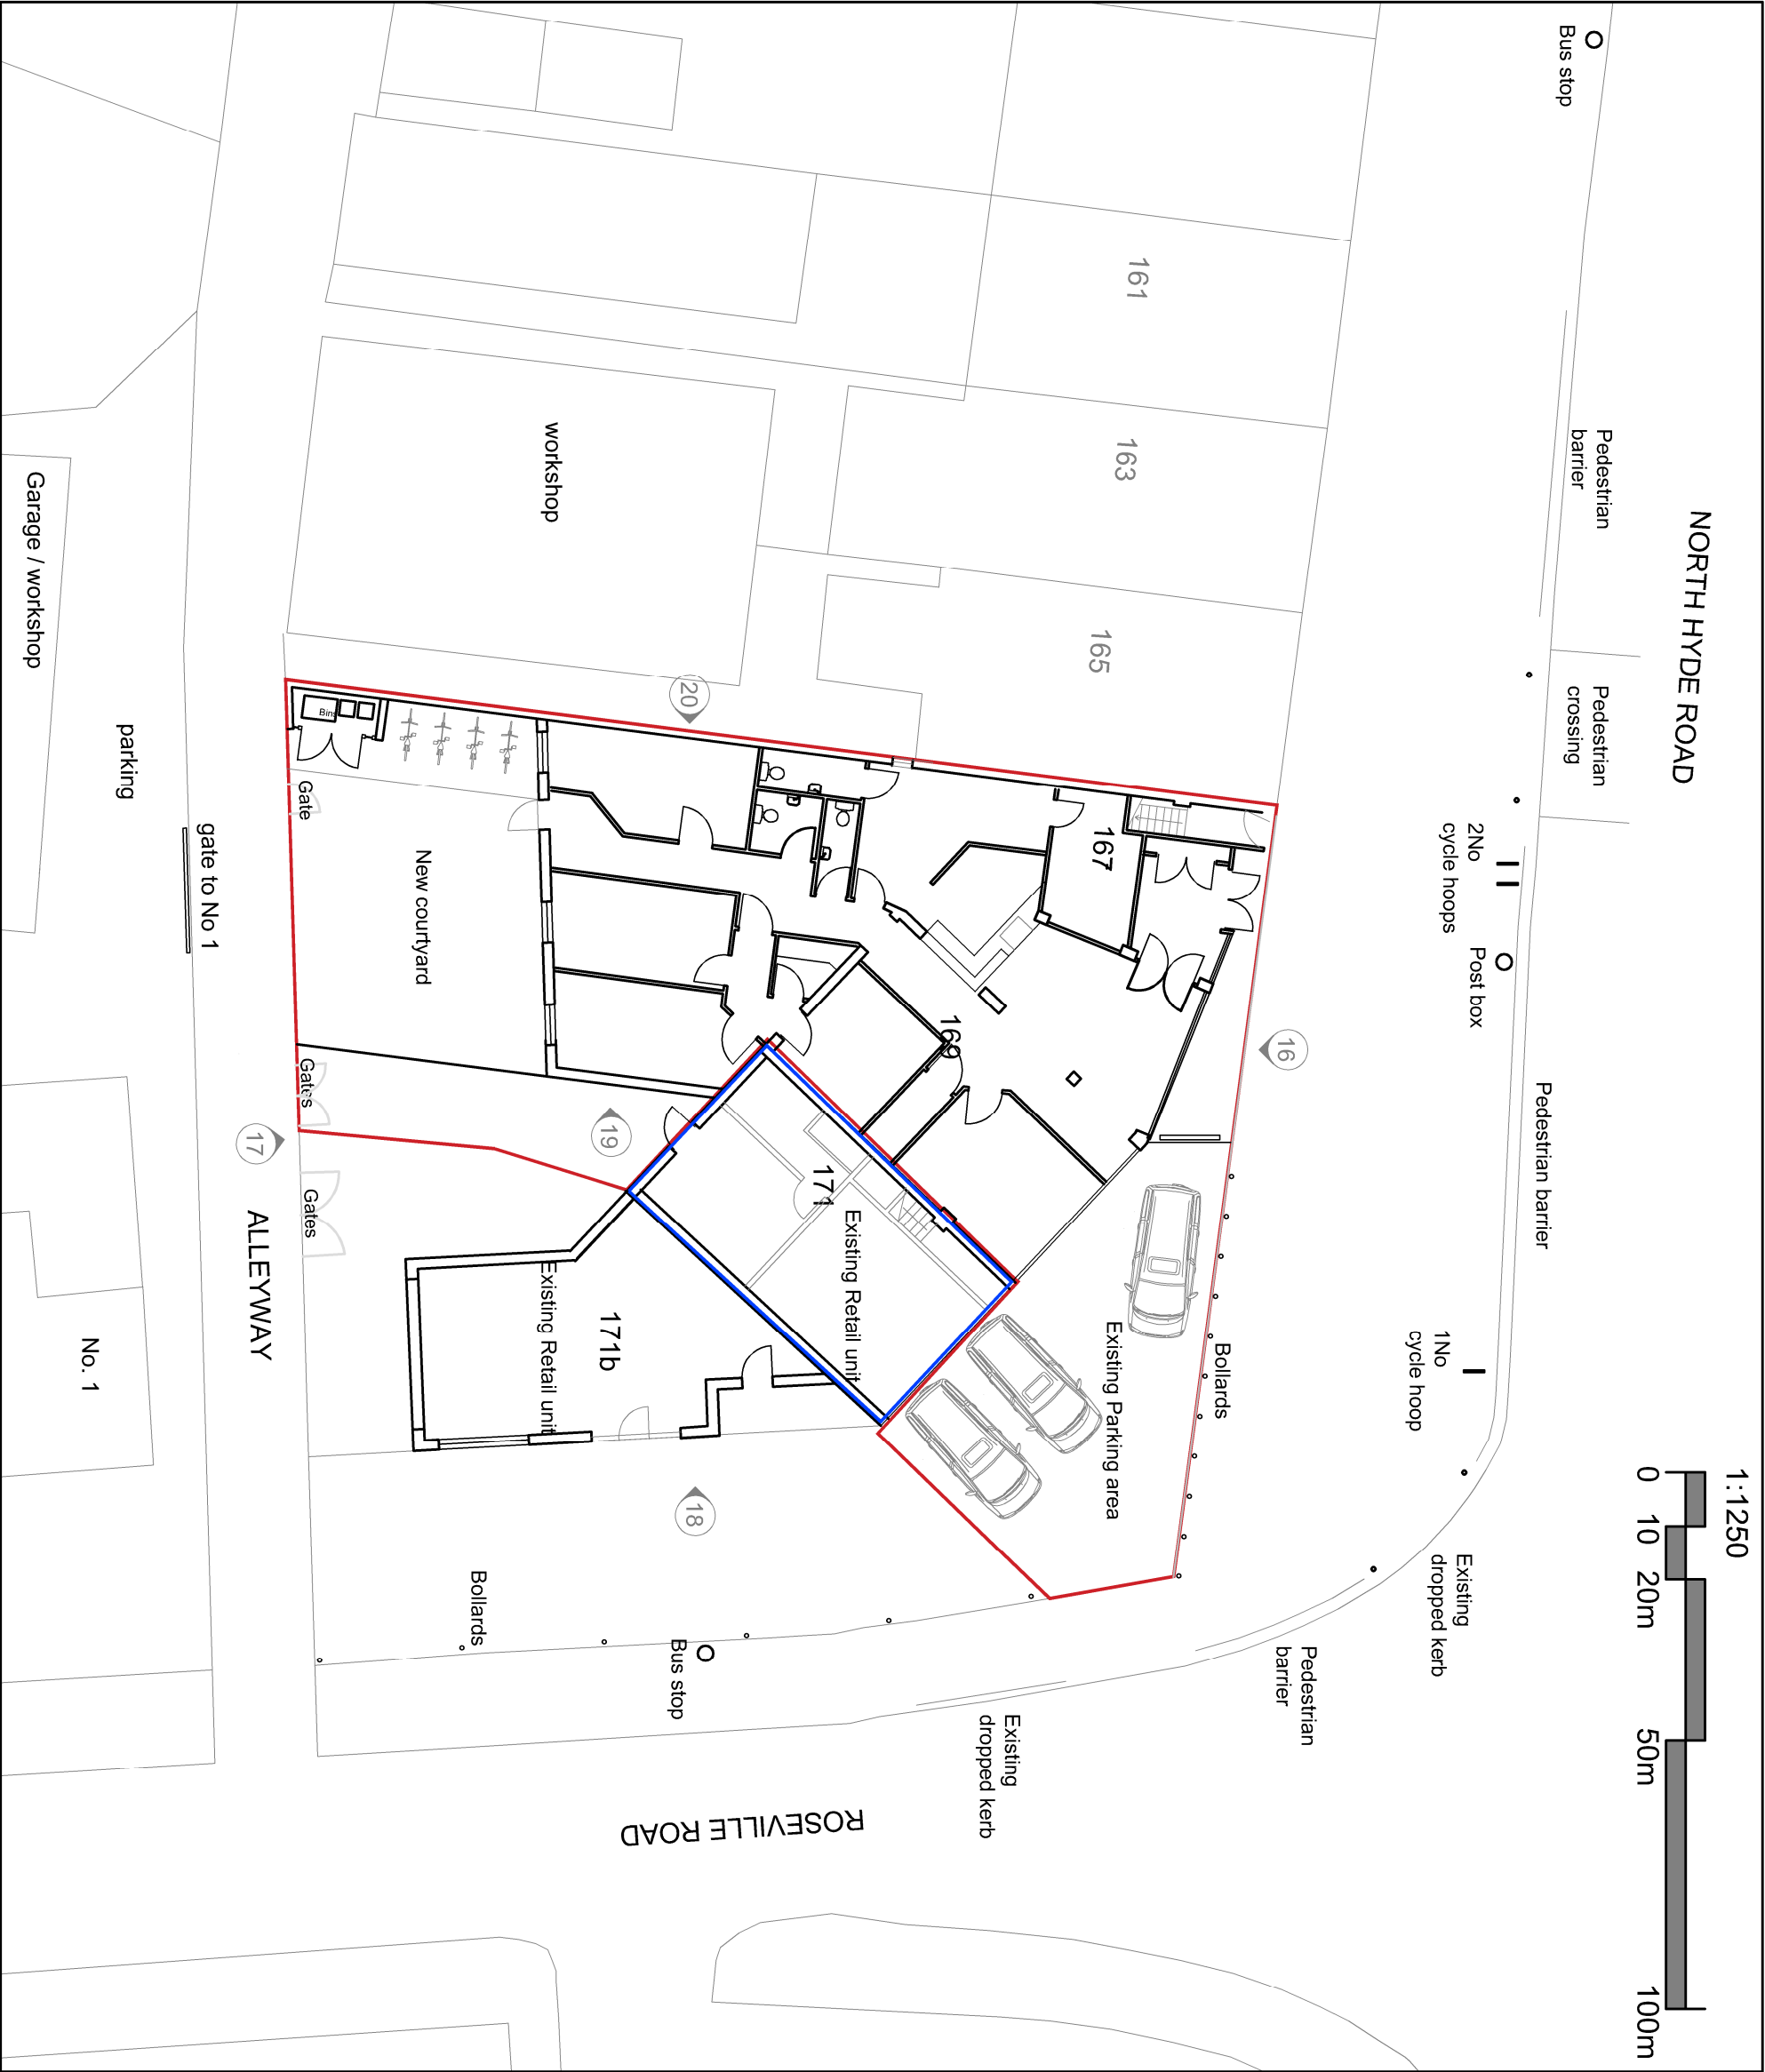

SITE LOCATION PLAN

1:1250

Licence No 100013248

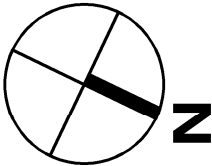

C	17.07.19 Drawing updated	by CR	checked MB
B	21.06.19 Drawing updated	by CR	checked MB
A	14.05.19 Elevation locations added	by DPL	checked MB

BUILDING REGS



8 Upper High St, Winchester SO23 8UT
01962 820255
winchester@s4architects.co.uk
www.studiofourarchitects.com

client North Hyde Practice

project North Hyde Practice, Hayes,
Middlesex

title Proposed Site Location and Block
Plan

date	scale	paper	drawn	checked
Mar 19	1:200/1250	A3	CRI	MB

job no.	dwg no.	revision
39043	12	C

file 39043 12C, 13, 14 & 15 Proposed