
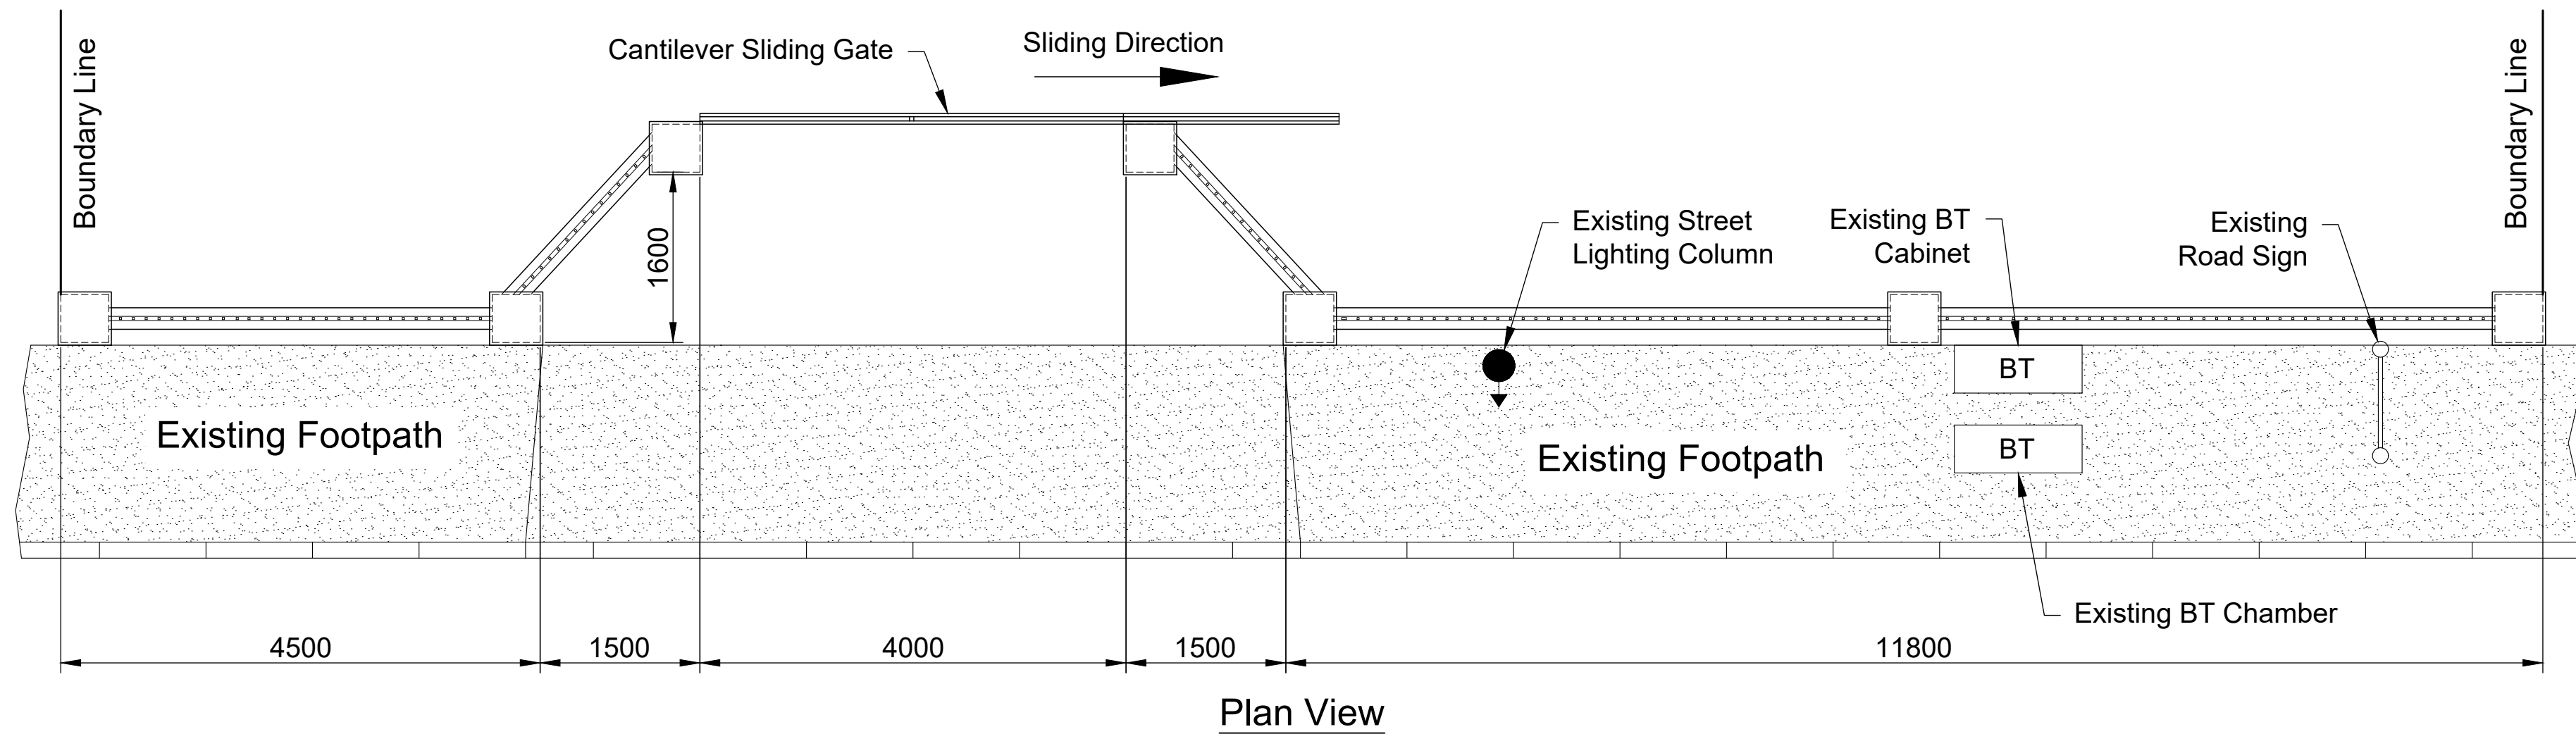
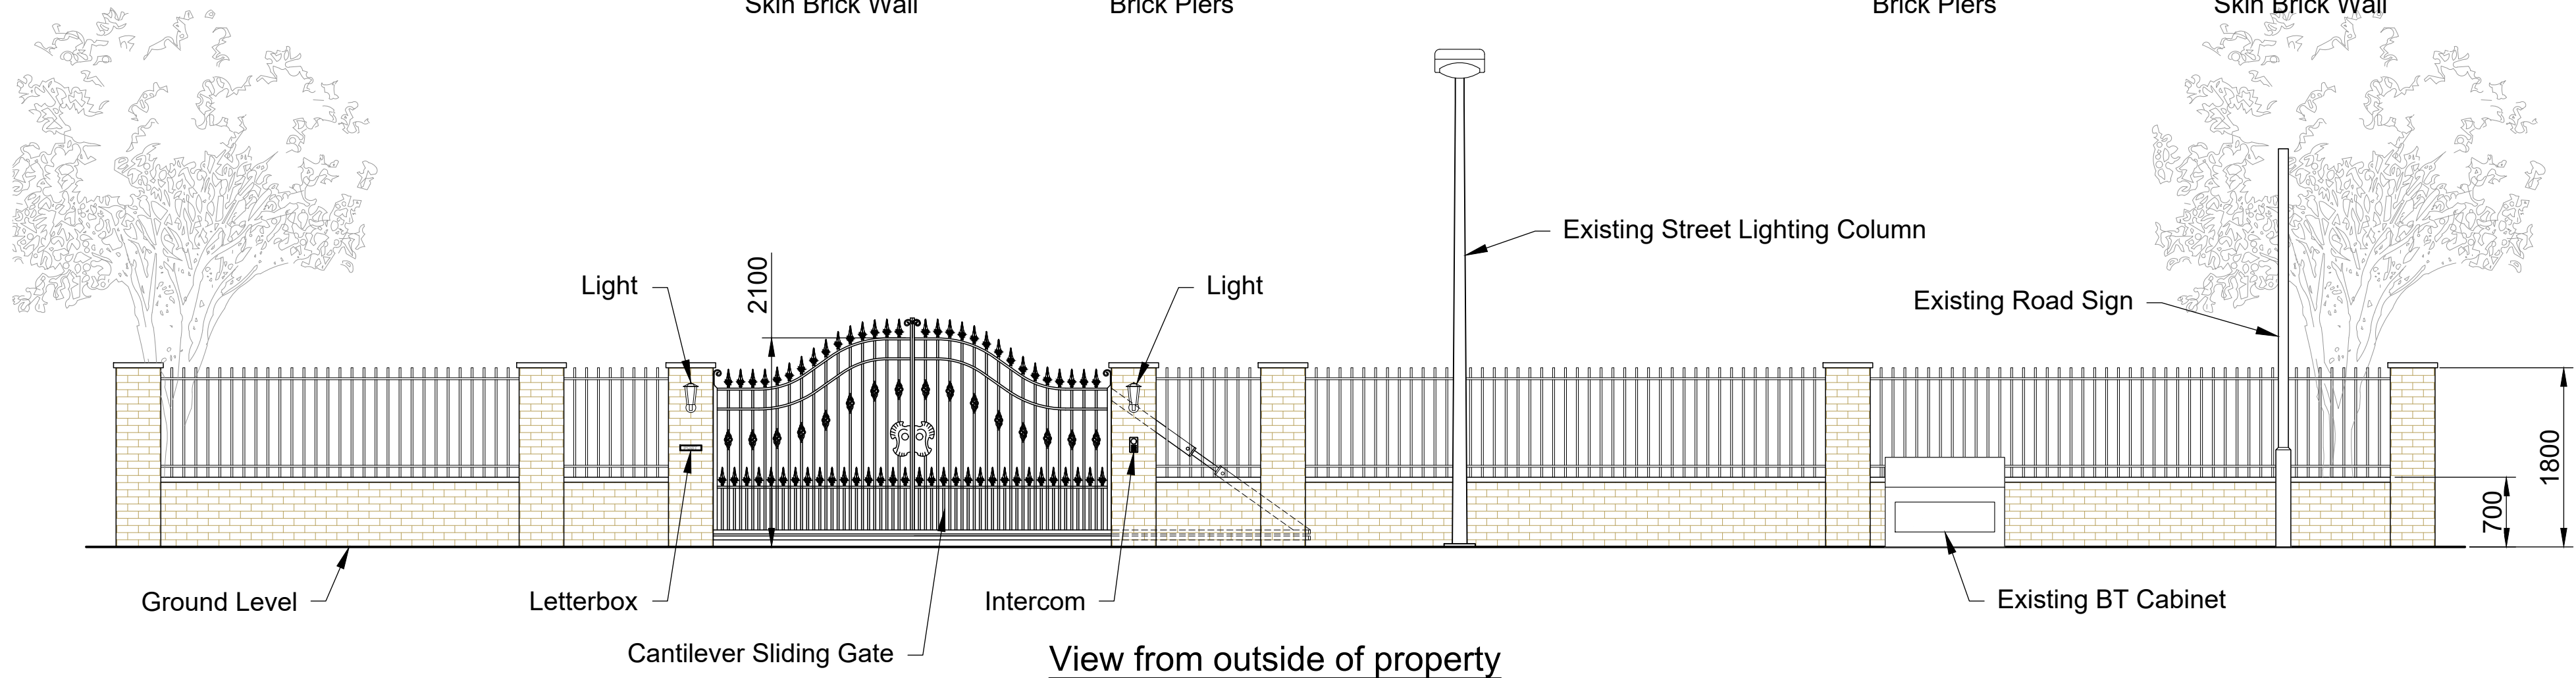


Acceptance of this drawing as shown,
this drawing supersedes all other
drawings/modifications.

Signature:

Print:

Date:

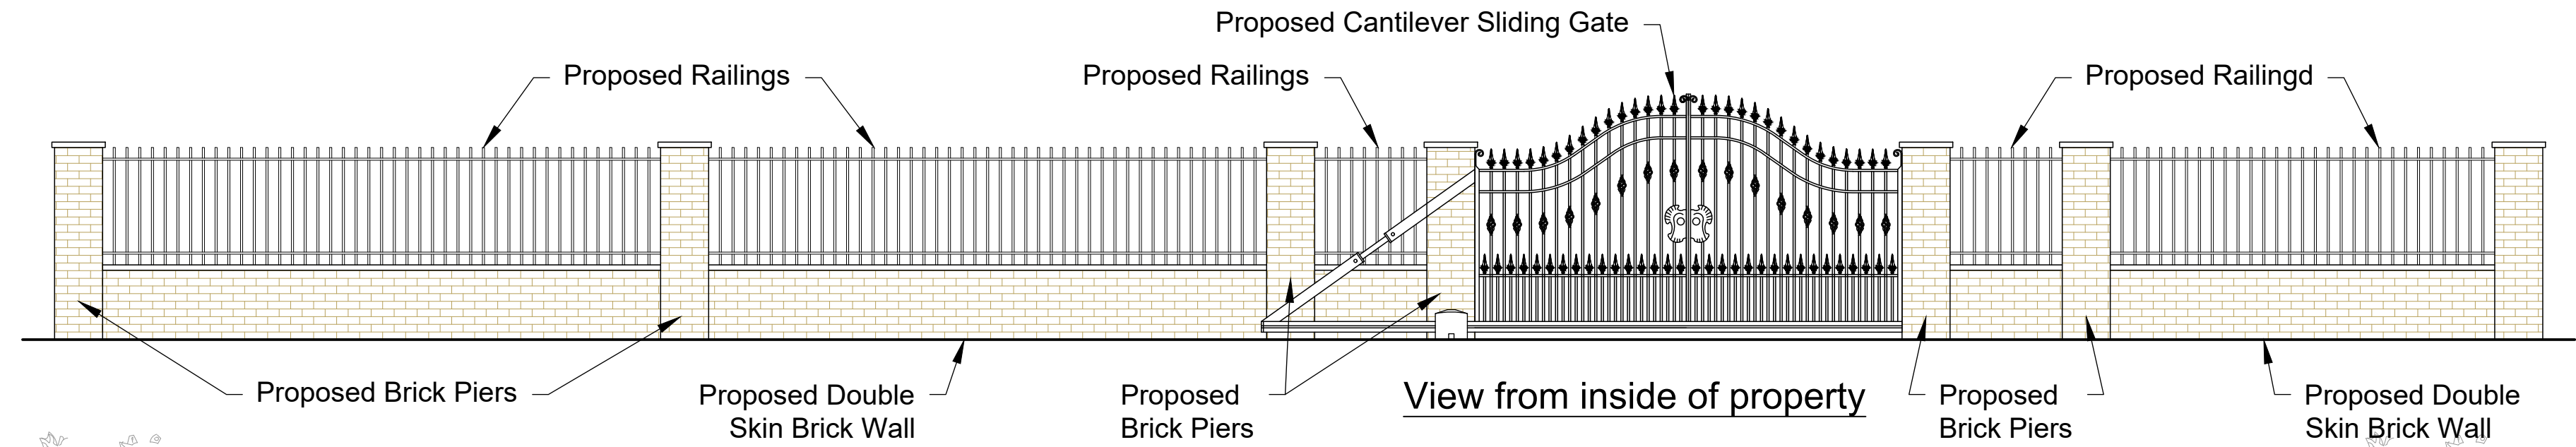

Dimension in millimetres unless stated.
Do NOT scale from this drawing, if in doubt please ask.

Client
Suraj and Rachel Rodrigo
Tudor Lodge, Green Lane
Northwood, Middlesex HA6 2UT

Title
Cantilever Sliding Gate

Date
17/03/2017

Drawn by
RC

A2 Scale
1:50

Checked by
DV

Drawing Number
UG1022-001

Sheet
1 of 1

Revision