


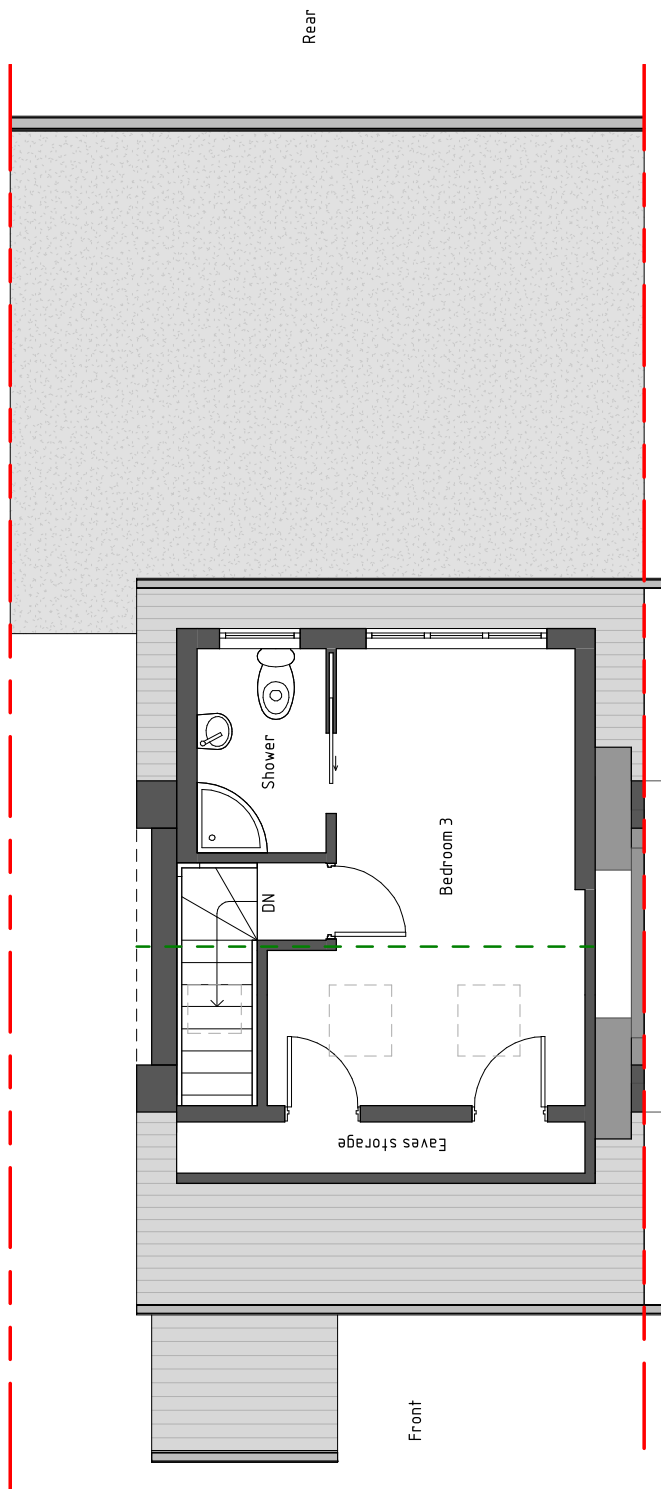

Proposed Second Floor
1 : 50