
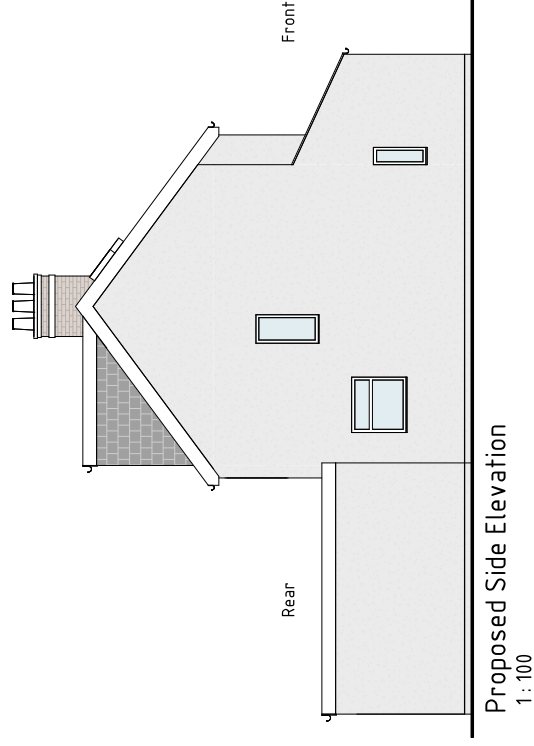


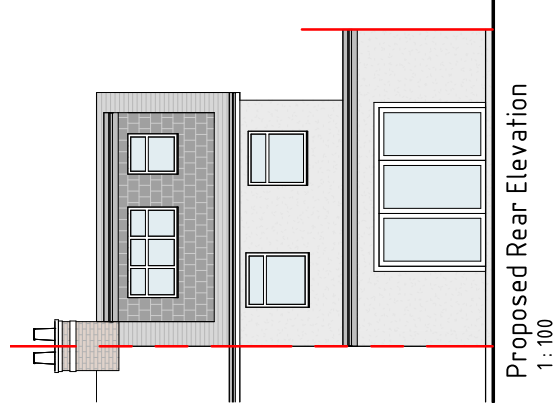

Purpose: Planning	Description	Sheet Name	Project No.	Sheet No.	Contact info:
Scale: 1:100 @A3 Date: Feb 2022	Proposed rear dormer loft extension at 25 Parkfield Close, HA4 0RB	Proposed Elevations	21359	PL07	e-mail: info@divi-design.co.uk tel: 0203 488 2828 web: www.divi-design.co.uk Kemp House, 152 City Road London, EC1V 2NX