


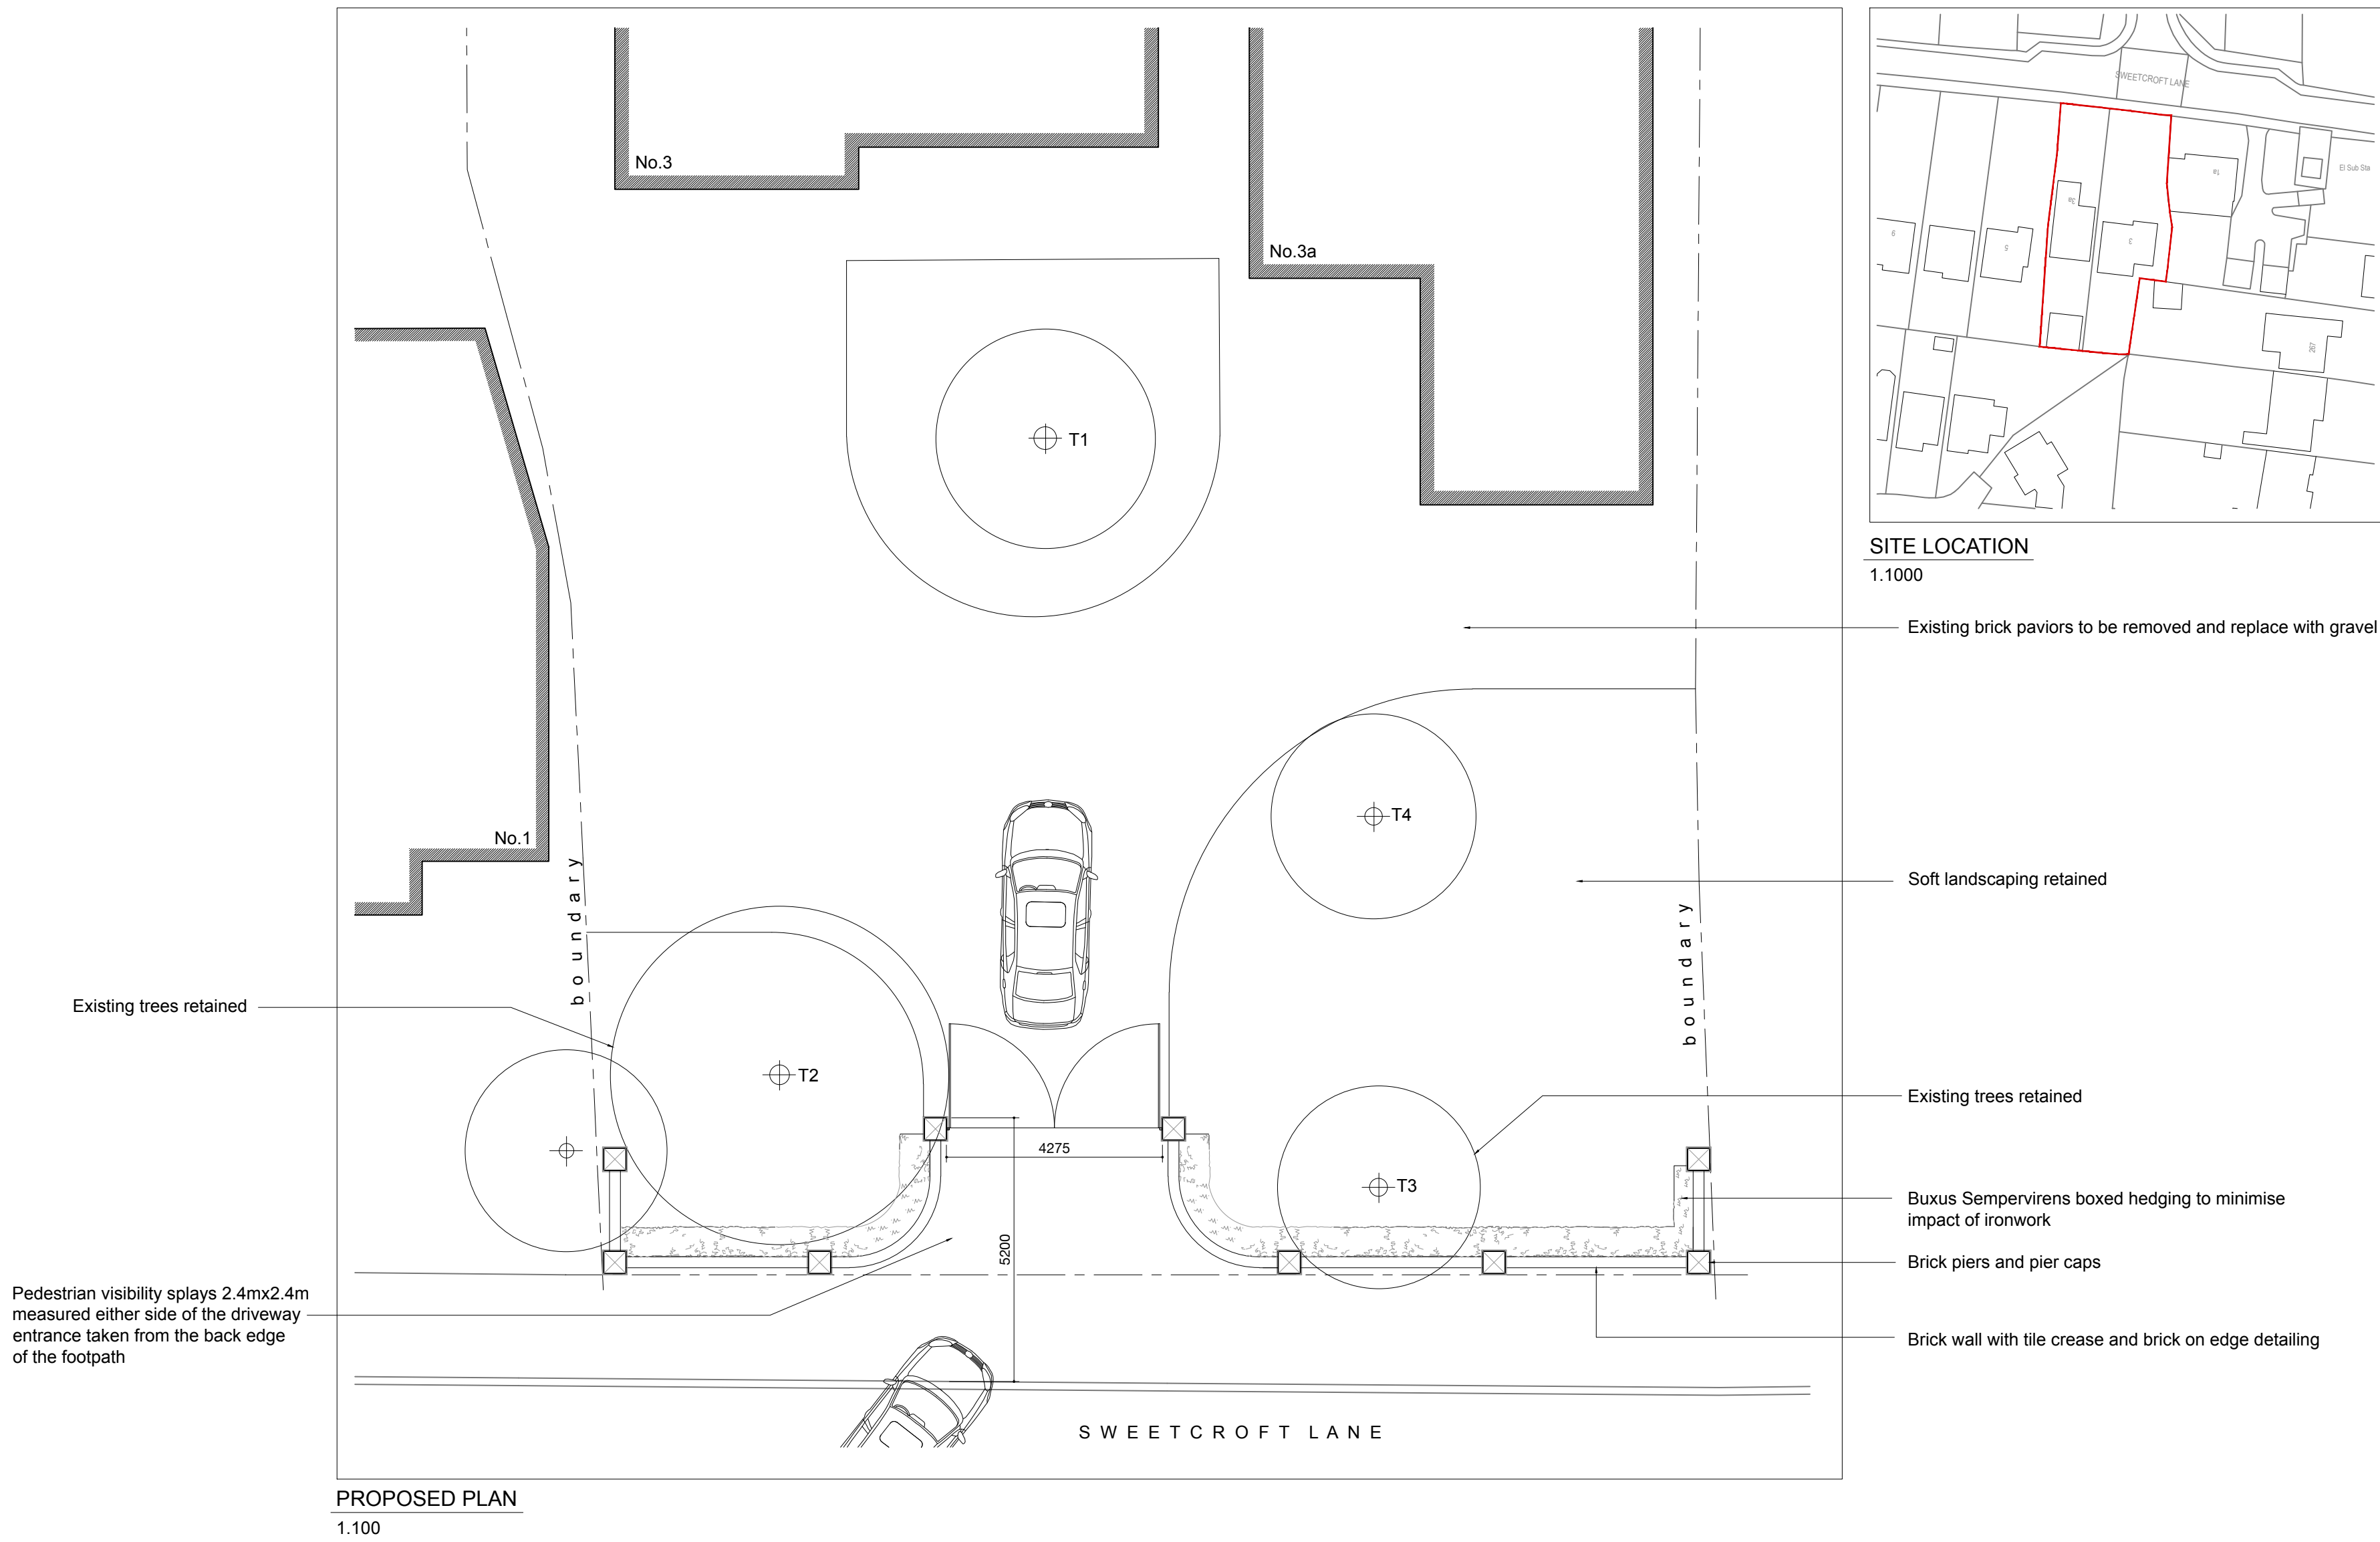

EXAMPLES OF BOUNDARY WALL TREATMENT ON SWEETCROFT LANE



No.4 Sweetcroft Lane - Brick wall and piers with ironwork infill



No.10 Sweetcroft Lane - Brick wall with piers and box hedging infill





No.22 Sweetcroft Lane - Brick wall and piers with ironwork and hedging infill



No.25 Sweetcroft Lane - Brick wall and piers with ironwork and hedging infill



No.40 Sweetcroft Lane - Brick wall and piers with ironwork and hedging infill

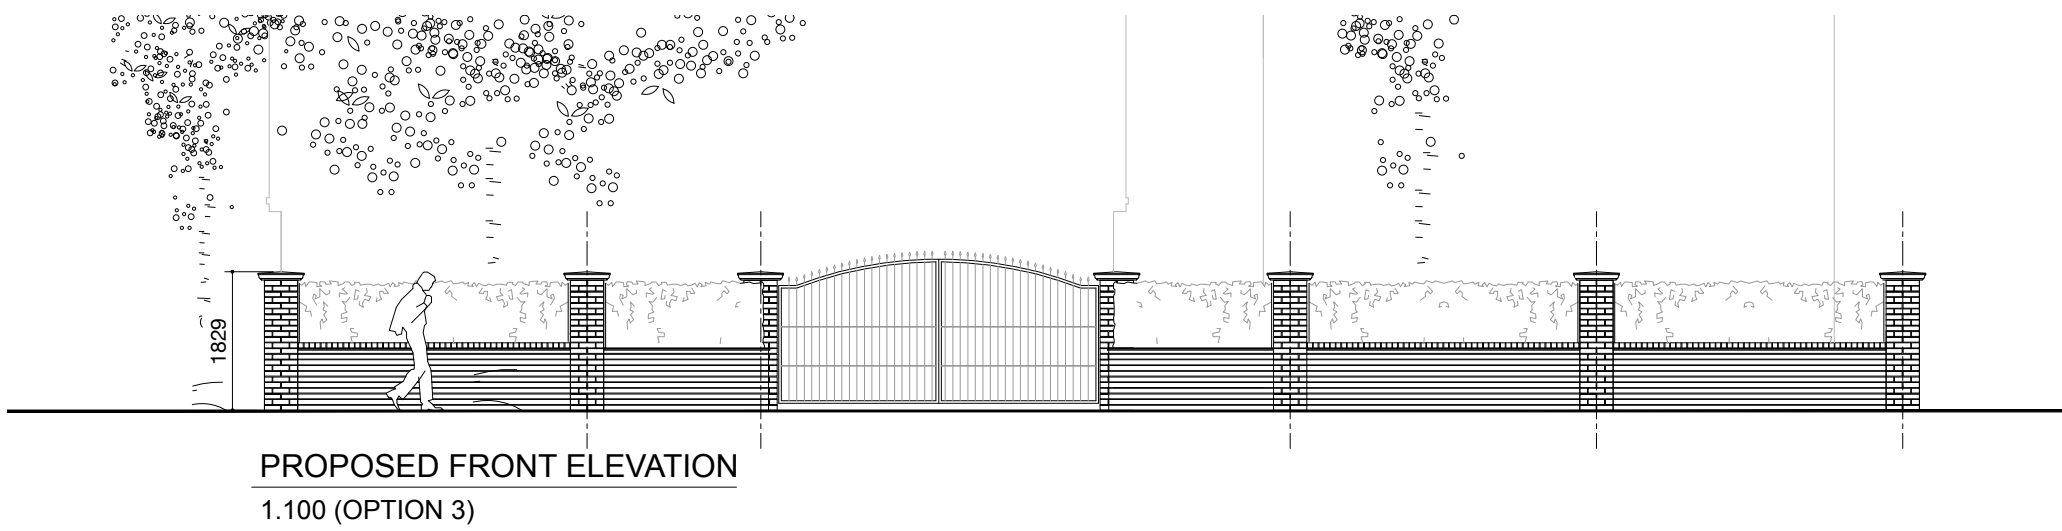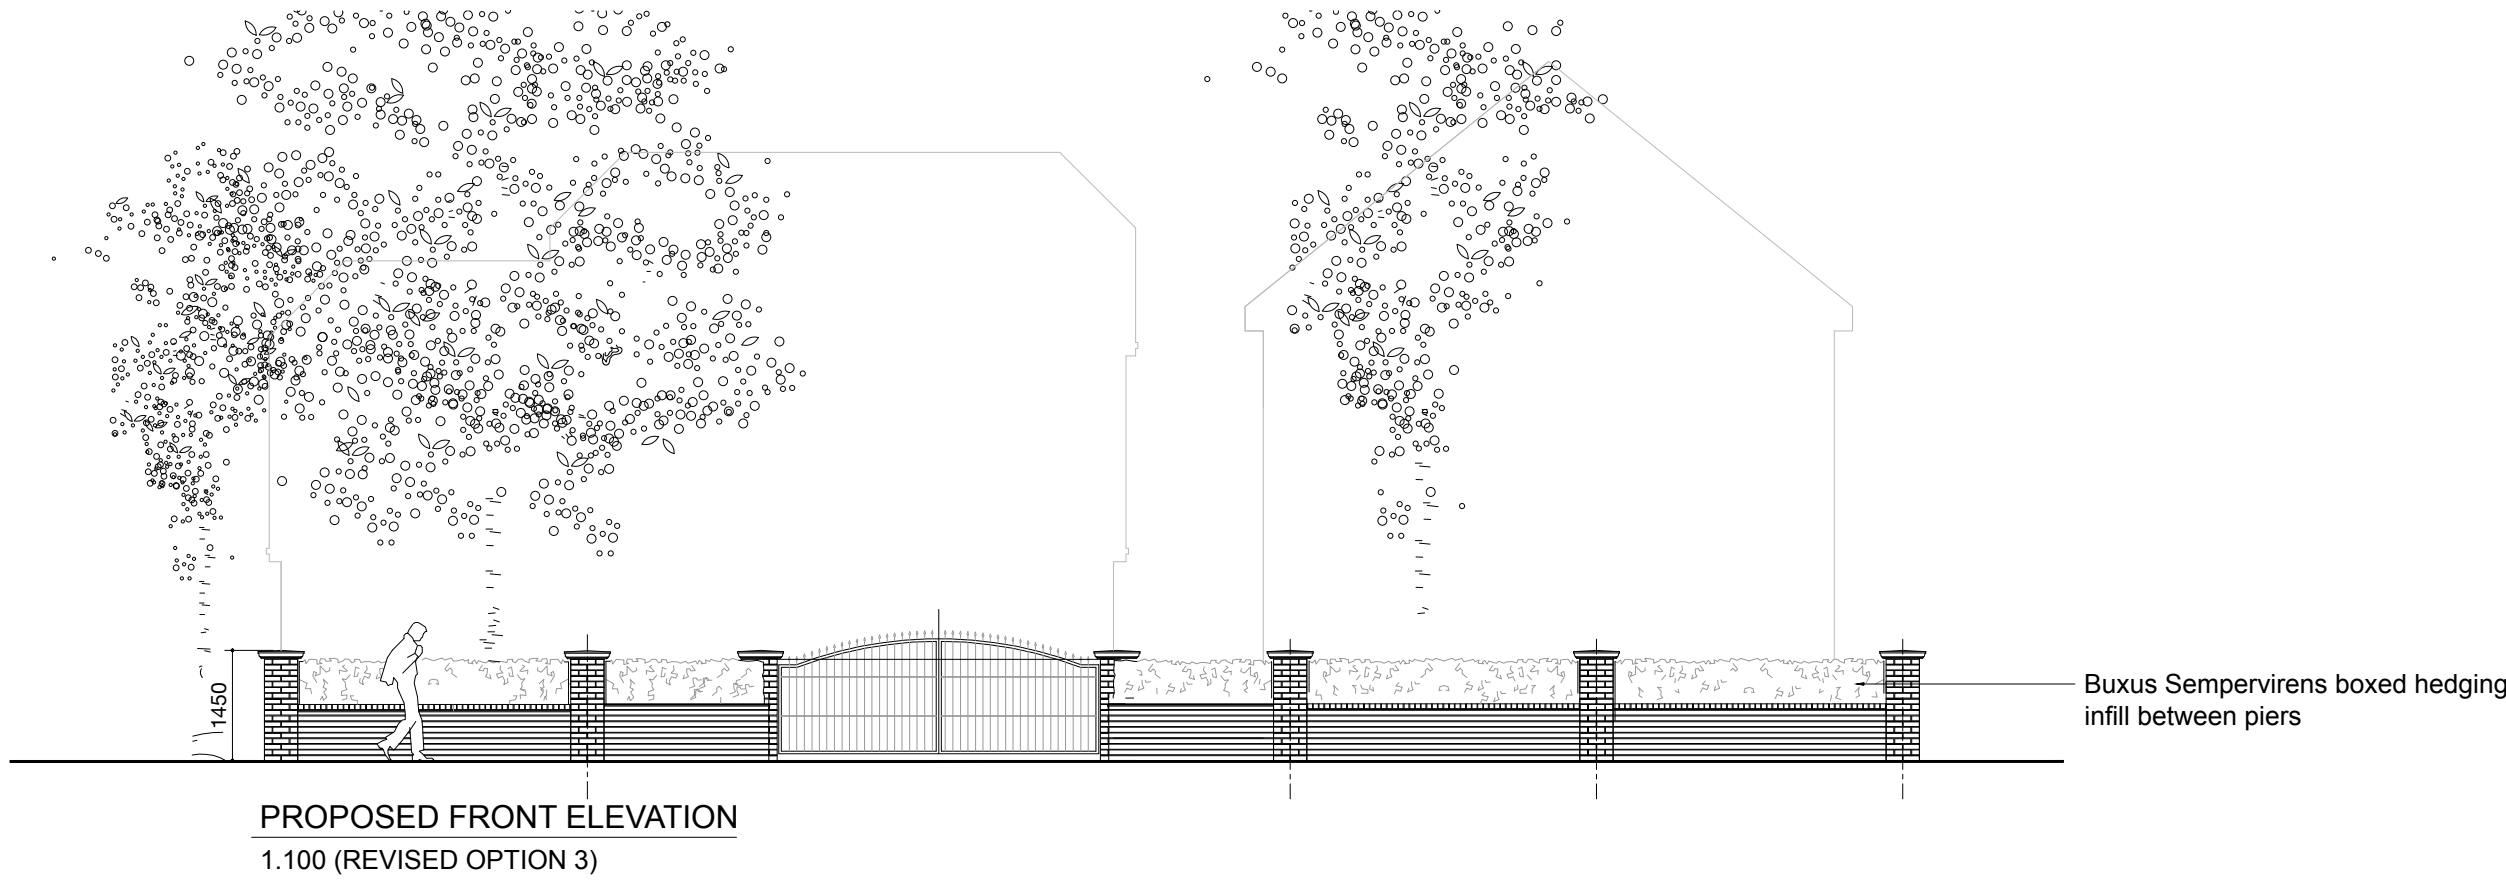

No's 3 & 3a Sweetcroft Lane - Existing boundary treatment

A | 07.12.17 | KSP | OPTION 3 REVISED IN ACCORDANCE WITH COMMENTS FROM CHARMIAN BAKER 31.10.17
Revision

Akaal Architecture

Moor House Farm Lower Road Higher Denham Uxbridge UB9 5EN
t 01895 834961 e info@akaalasociates.com w akaalassociates.co.uk

drawing notes
All rights described in chapter IV of the Copyright Designs & Patents Act 1988 have been generally asserted. This Drawing must not be scaled; only figured dimensions should be used. If there are any discrepancies, or contradictions between this and other information, it should be brought to the Architect's attention.

client: Mr B Karavadra project: 3 & 3a Sweetcroft Lane. Ickenham UB10
drawing title: OUTLINE PROPOSALS

date: May 2017 scale: 1:100 @A1 1:200 @A3 project no.: 2017.006 drawing no.: 02.01 A



PRE APPLICATION