


SWANAGE WAYE

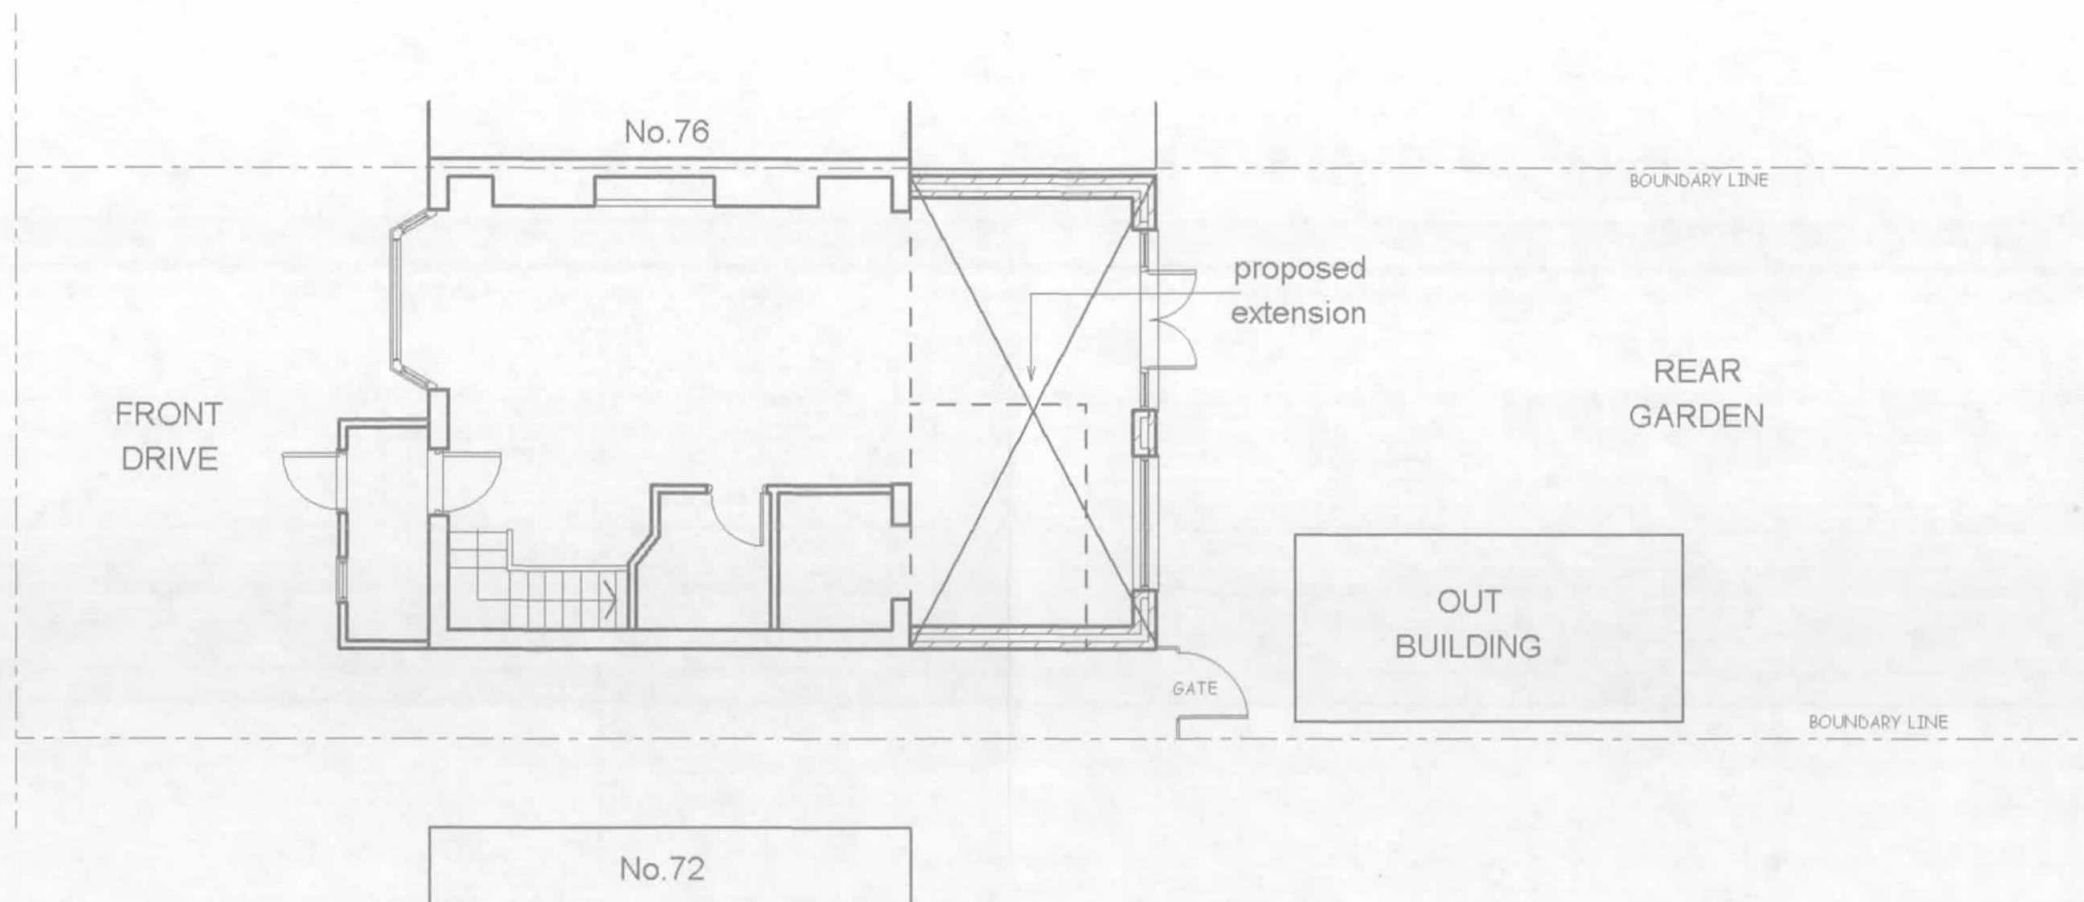

R.P. ARCHITECTURAL SERVICES
39A NORWICH ROAD
NORTHWOOD
MIDDLESEX
HA6 1ND
Tel: 07753 659794

JOB TITLE:

74 SWANAGE WAYE
HAYES
UB4 0NZ

DRAWING TITLE:

BLOCK PLAN

SCALE: 1:100

DATE: DEC/2017

DRAWN: RPA

DRG. NO.

RPA/74/SW/200

REV.

REV

DATE

DESCRIPTION

27 DEC 2017