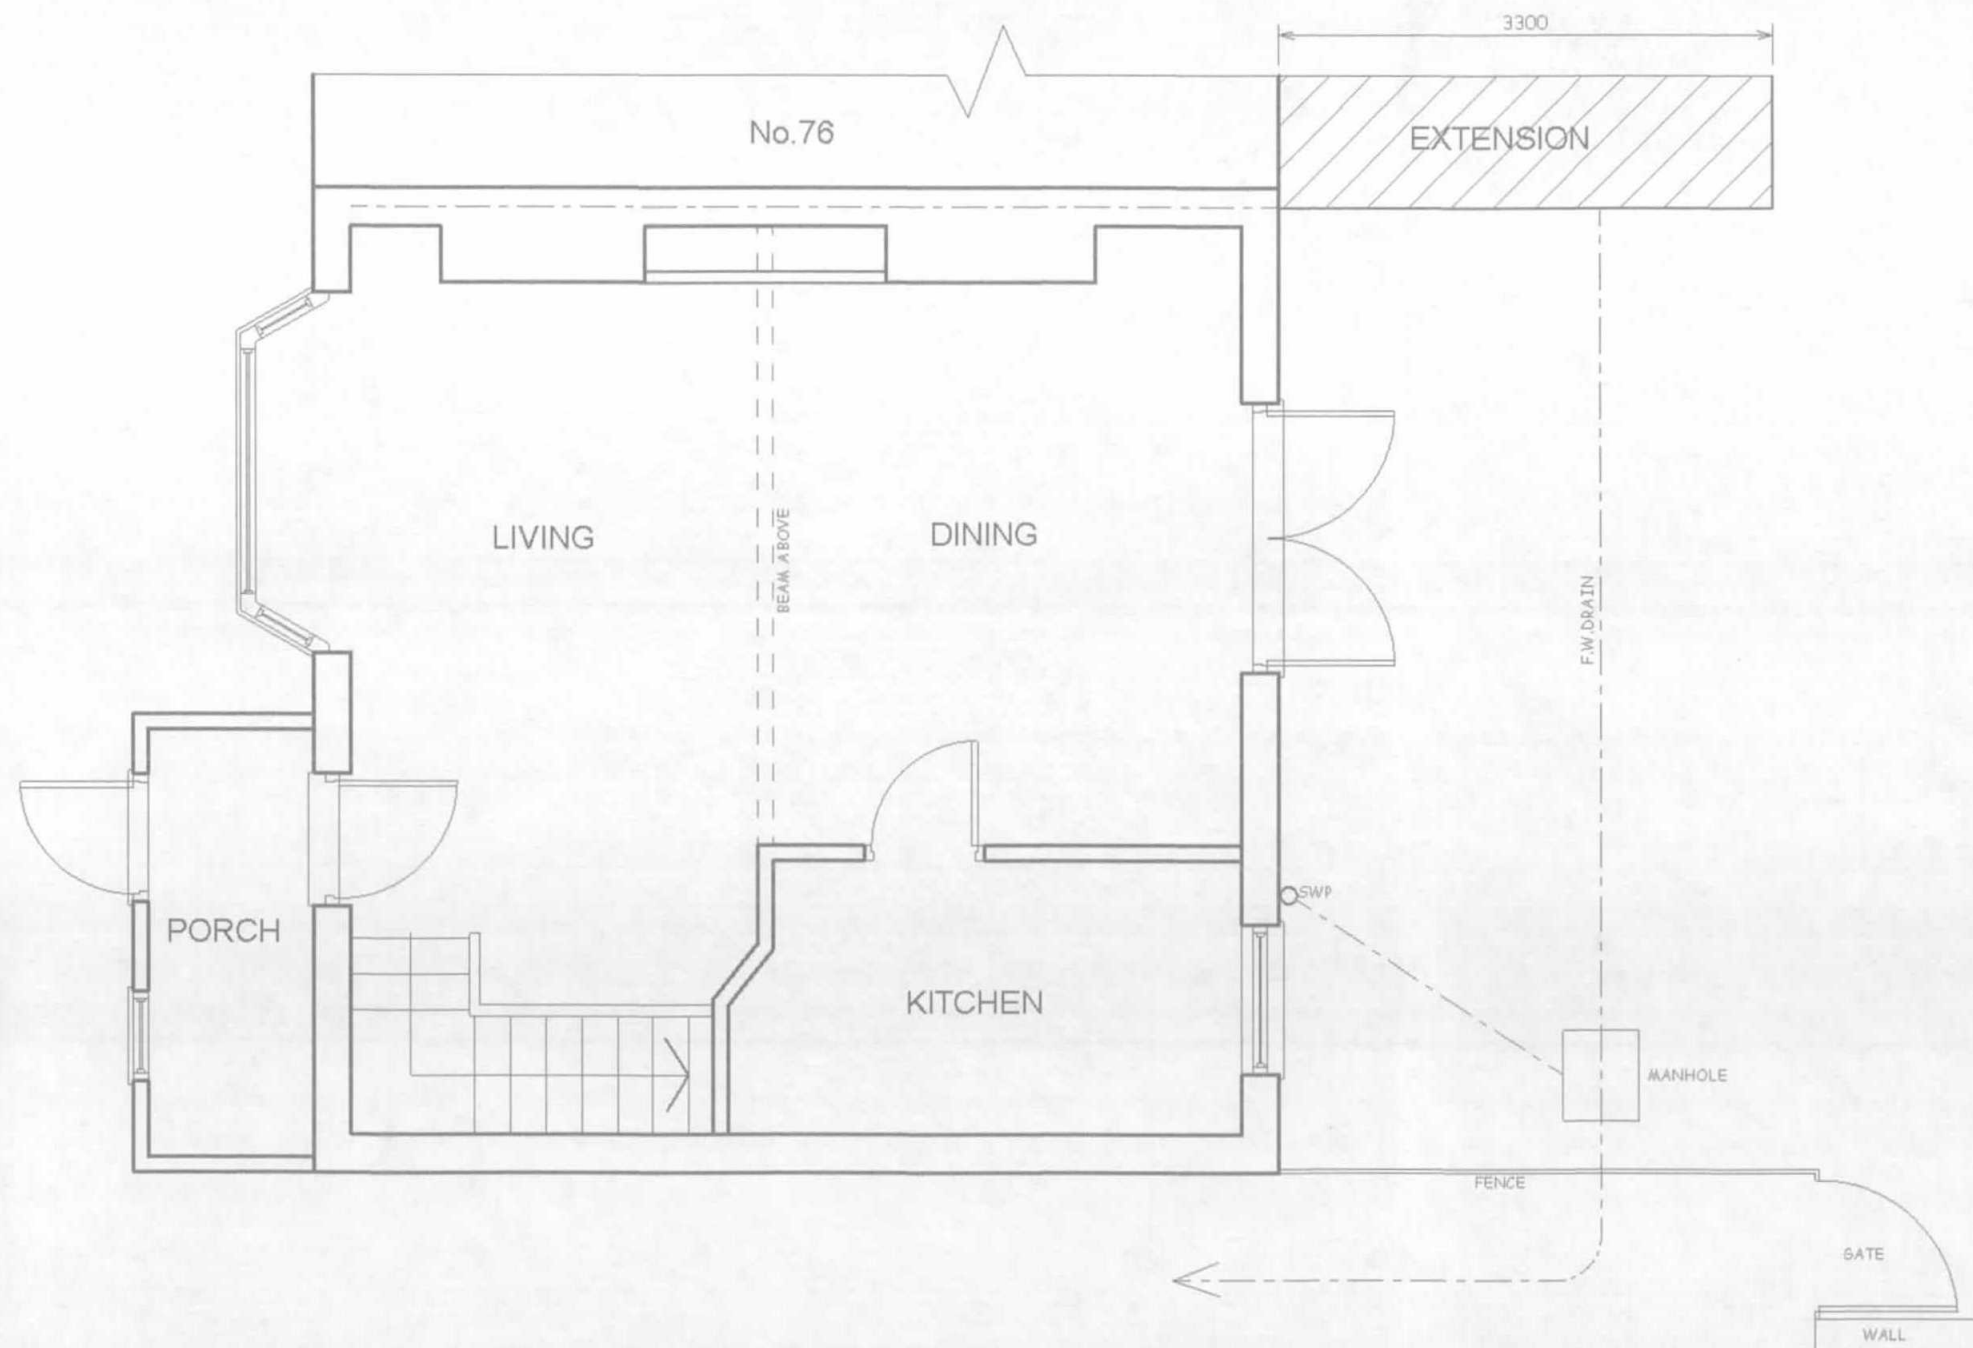


SCALE BAR

NOTES:
ALL DIMENSIONS MUST BE CHECKED ON SITE AND
NOT SCALED FROM THIS DRAWING

REV.	DATE	DESCRIPTION
A		

COPYRIGHT
R.P.ARCHITECTURAL SERVICES
39A,NORWICH ROAD
NORTHWOOD
MIDDLESEX
HA6 1ND

Tel:07753 659794

CLIENT:

JOB TITLE:

74 SWANAGE WAY
HAYES
UB4 0NZ

DRAWING TITLE

EXISTING GROUND FLOOR

SCALE: 1:50

DATE:DEC/2017

DRAWN: RPA

DRG. NO.

RPA/74/SW/201

REV.