



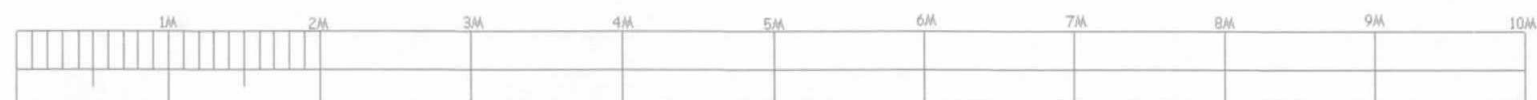

27 DEC 2017

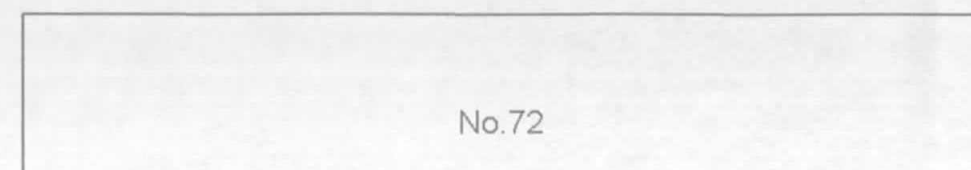

SCALE BAR

NOTES:
ALL DIMENSIONS MUST BE CHECKED ON SITE AND
NOT SCALED FROM THIS DRAWING

A		
REV.	DATE	DESCRIPTION

COPYRIGHT

R.P.ARCHITECTURAL SERVICES
39A,NORWICH ROAD
NORTHWOOD
MIDDLESEX
HA6 1ND

Tel:07753 659794

CLIENT:

JOB TITLE:

74 SWANAGE WAYE
HAYES
UB4 0NZ

DRAWING TITLE

EXISTING FIRST FLOOR

SCALE: 1:50

DATE:DEC2017

DRAWN: RPA

DRG. NO.

RPA/74/SW/202

REV.