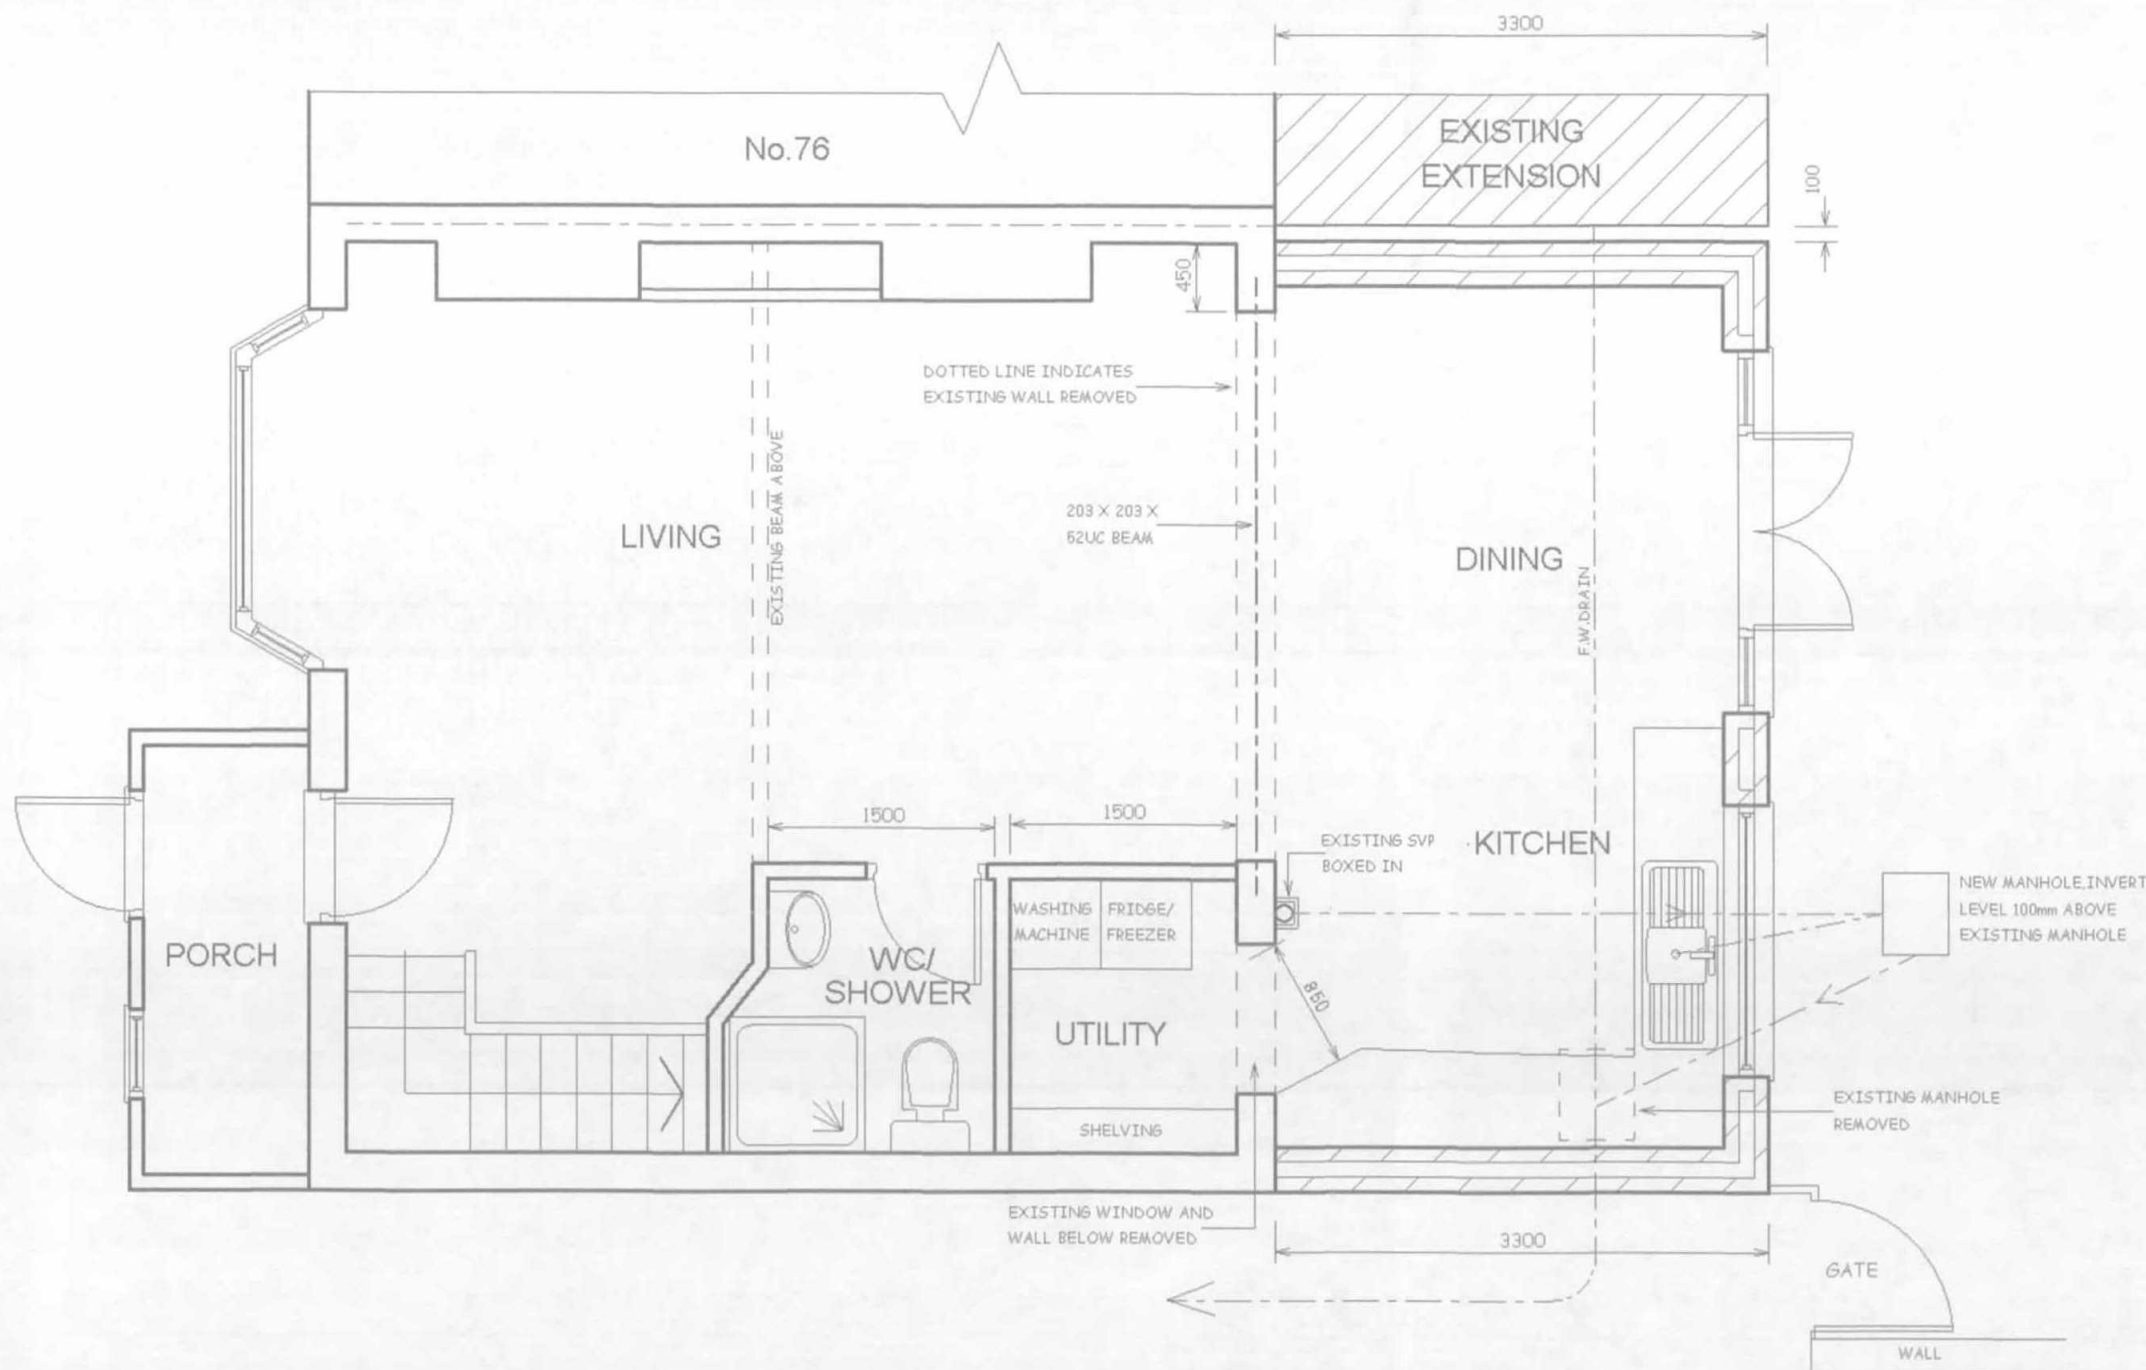


SCALE BAR

NOTES:
ALL DIMENSIONS MUST BE CHECKED ON SITE AND
NOT SCALED FROM THIS DRAWING

REV	DATE	DESCRIPTION
A		

COPYRIGHT

R.P.Architectural Services
39A, NORWICH ROAD
NORTHWOOD
MIDDLESEX
HA6 1ND

Tel: 07753 659794

CLIENT:

JOB TITLE:

74 SWANAGE WAY
HAYES
UB4 0NZ

DRAWING TITLE

PROPOSED GROUND FLOOR

SCALE: 1:50

DATE: DEC 2017

DRAWN: RPA

DRG. NO.

RPA/74/SW/203

REV.

27 DEC 2017