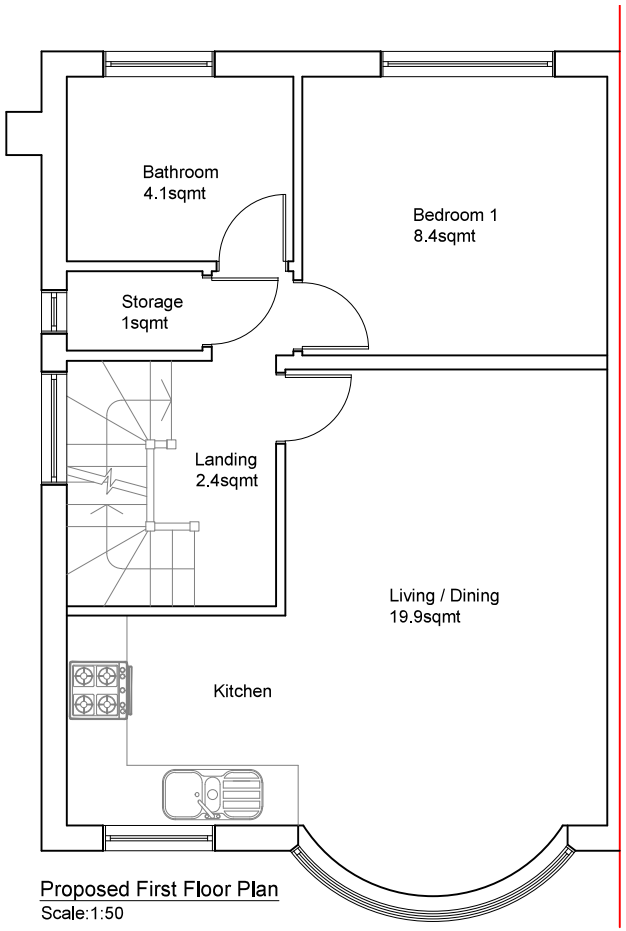

Proposed First Floor Plan
Scale:1:50

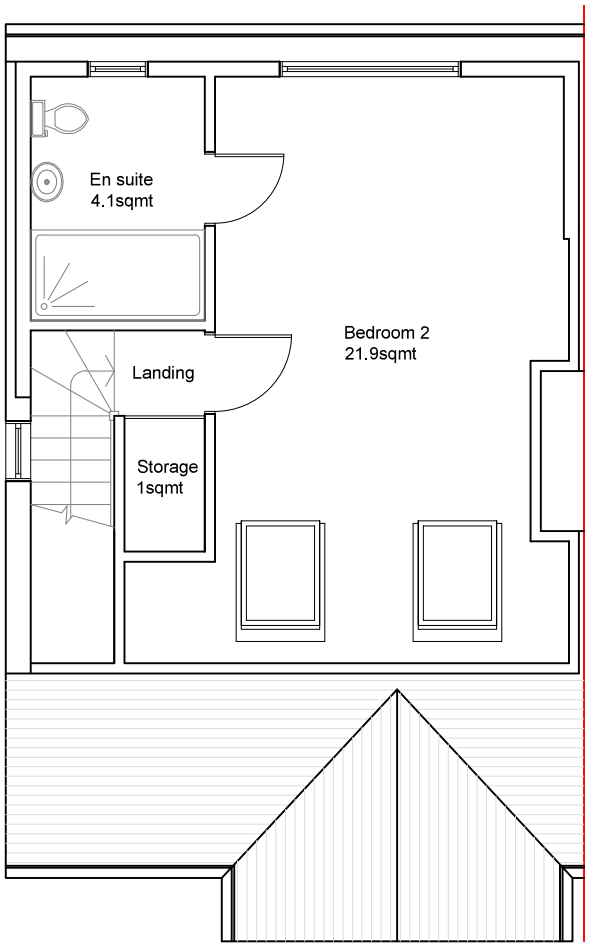

Proposed Second Floor Plan
Scale:1:50

1:50



BANCIL PARTNERSHIP LTD

Dimensions to be verified on site
DO NOT SCALE FROM THIS DRAWING.
Any areas indicated on this drawing are for guidance only.
No responsibility is taken for their accuracy.

This drawing is the property of **BANCIL PARTNERSHIP LTD**
Copyright is reserved by them and the drawing is issued on the condition that it is not copied, reproduced, retained or disclosed to any unauthorised person, either wholly or in part without the consent in writing of **BANCIL PARTNERSHIP LTD**

Site Address:	Client Detail:
25 Cranborne Waye Hayes UB4 0HW	25 Cranborne Waye Hayes UB4 0HW

Title:
Proposed First Floor Plan
Proposed Second Floor Plan

Scale: 1:50 | Paper Size: A3

Drawn By:	NM
Checked By:	SM
Date:	08/2021
Drawing No.	PL3/SM/3140 - 03

Revisions:

Rev	Revision	Date

131 Heston Road, Hounslow, Middx, TW5 0RD Tel: 020 8574 4546 Fax: 020 8574 4526