

The roof lights on the front plane of the roof must not protrude more than 150mm beyond the plane of the slope of the original roof when measured from the perpendicular with the external surface of the original roof.

Proposed Front Elevation
Scale:1:100

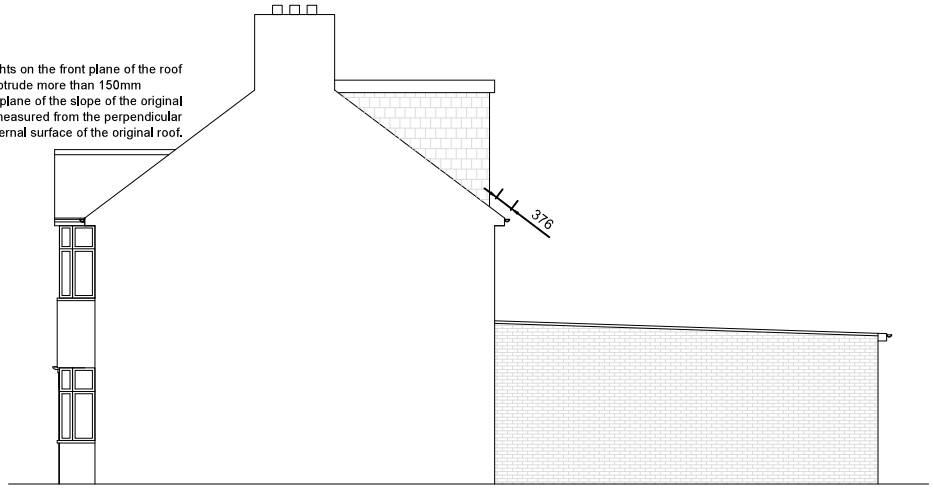

Proposed Side Elevation
Scale:1:100

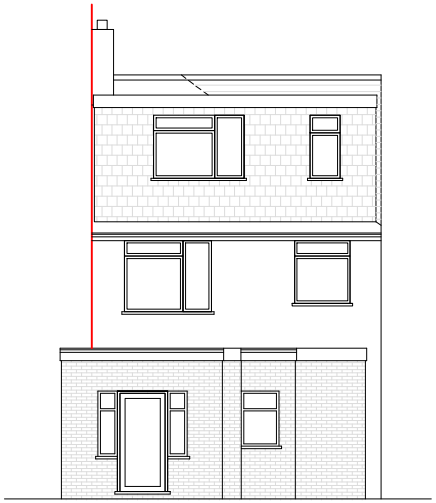

Proposed Rear Elevation
Scale:1:100

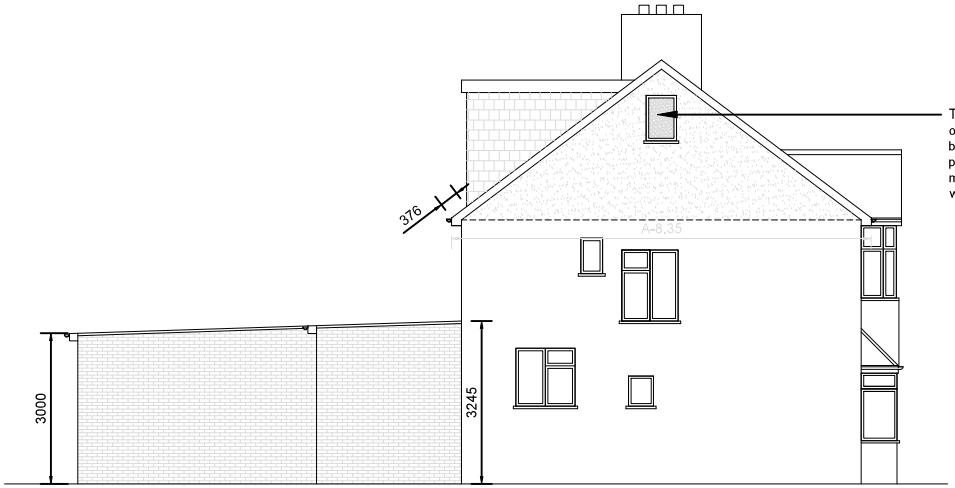

The new window formed in the side elevation of the house at first floor level or above shall be obscure-glazed and non-opening unless parts of the window which can be opened are more than 1.7m above the floor of the room in which the window is installed.

Proposed Side Elevation
Scale:1:100

Please Note: Planning permission ref: 73158/APP/2017/3273
Loft has been approved.

1:100

0 1 2 5 10 Metre

BANCIL PARTNERSHIP LTD

Dimensions to be verified on site
DO NOT SCALE FROM THIS DRAWING.
Any areas indicated on this drawing are for guidance only.
No responsibility is taken for their accuracy.

This drawing is the property of **BANCIL PARTNERSHIP LTD**
Copyright is reserved by them and the drawing is issued on the condition that it is not copied, reproduced, retained or disclosed to any unauthorised person, either wholly or in part without the consent in writing of **BANCIL PARTNERSHIP LTD**

131 Heston Road, Hounslow, Middx, TW5 0RD Tel: 020 8574 4546 Fax: 020 8574 4526

Site Address:	Client Detail:
25 Cranborne Waye Hayes UB4 0HW	25 Cranborne Waye Hayes UB4 0HW

Title: Proposed Elevations

Scale: 1:100 Paper Size: A3

Drawn By: NM
Checked By: SM
Date: 08/2021
Drawing No. PL3/SM/3140 - 04

Revisions:

Rev	Revision	Date