


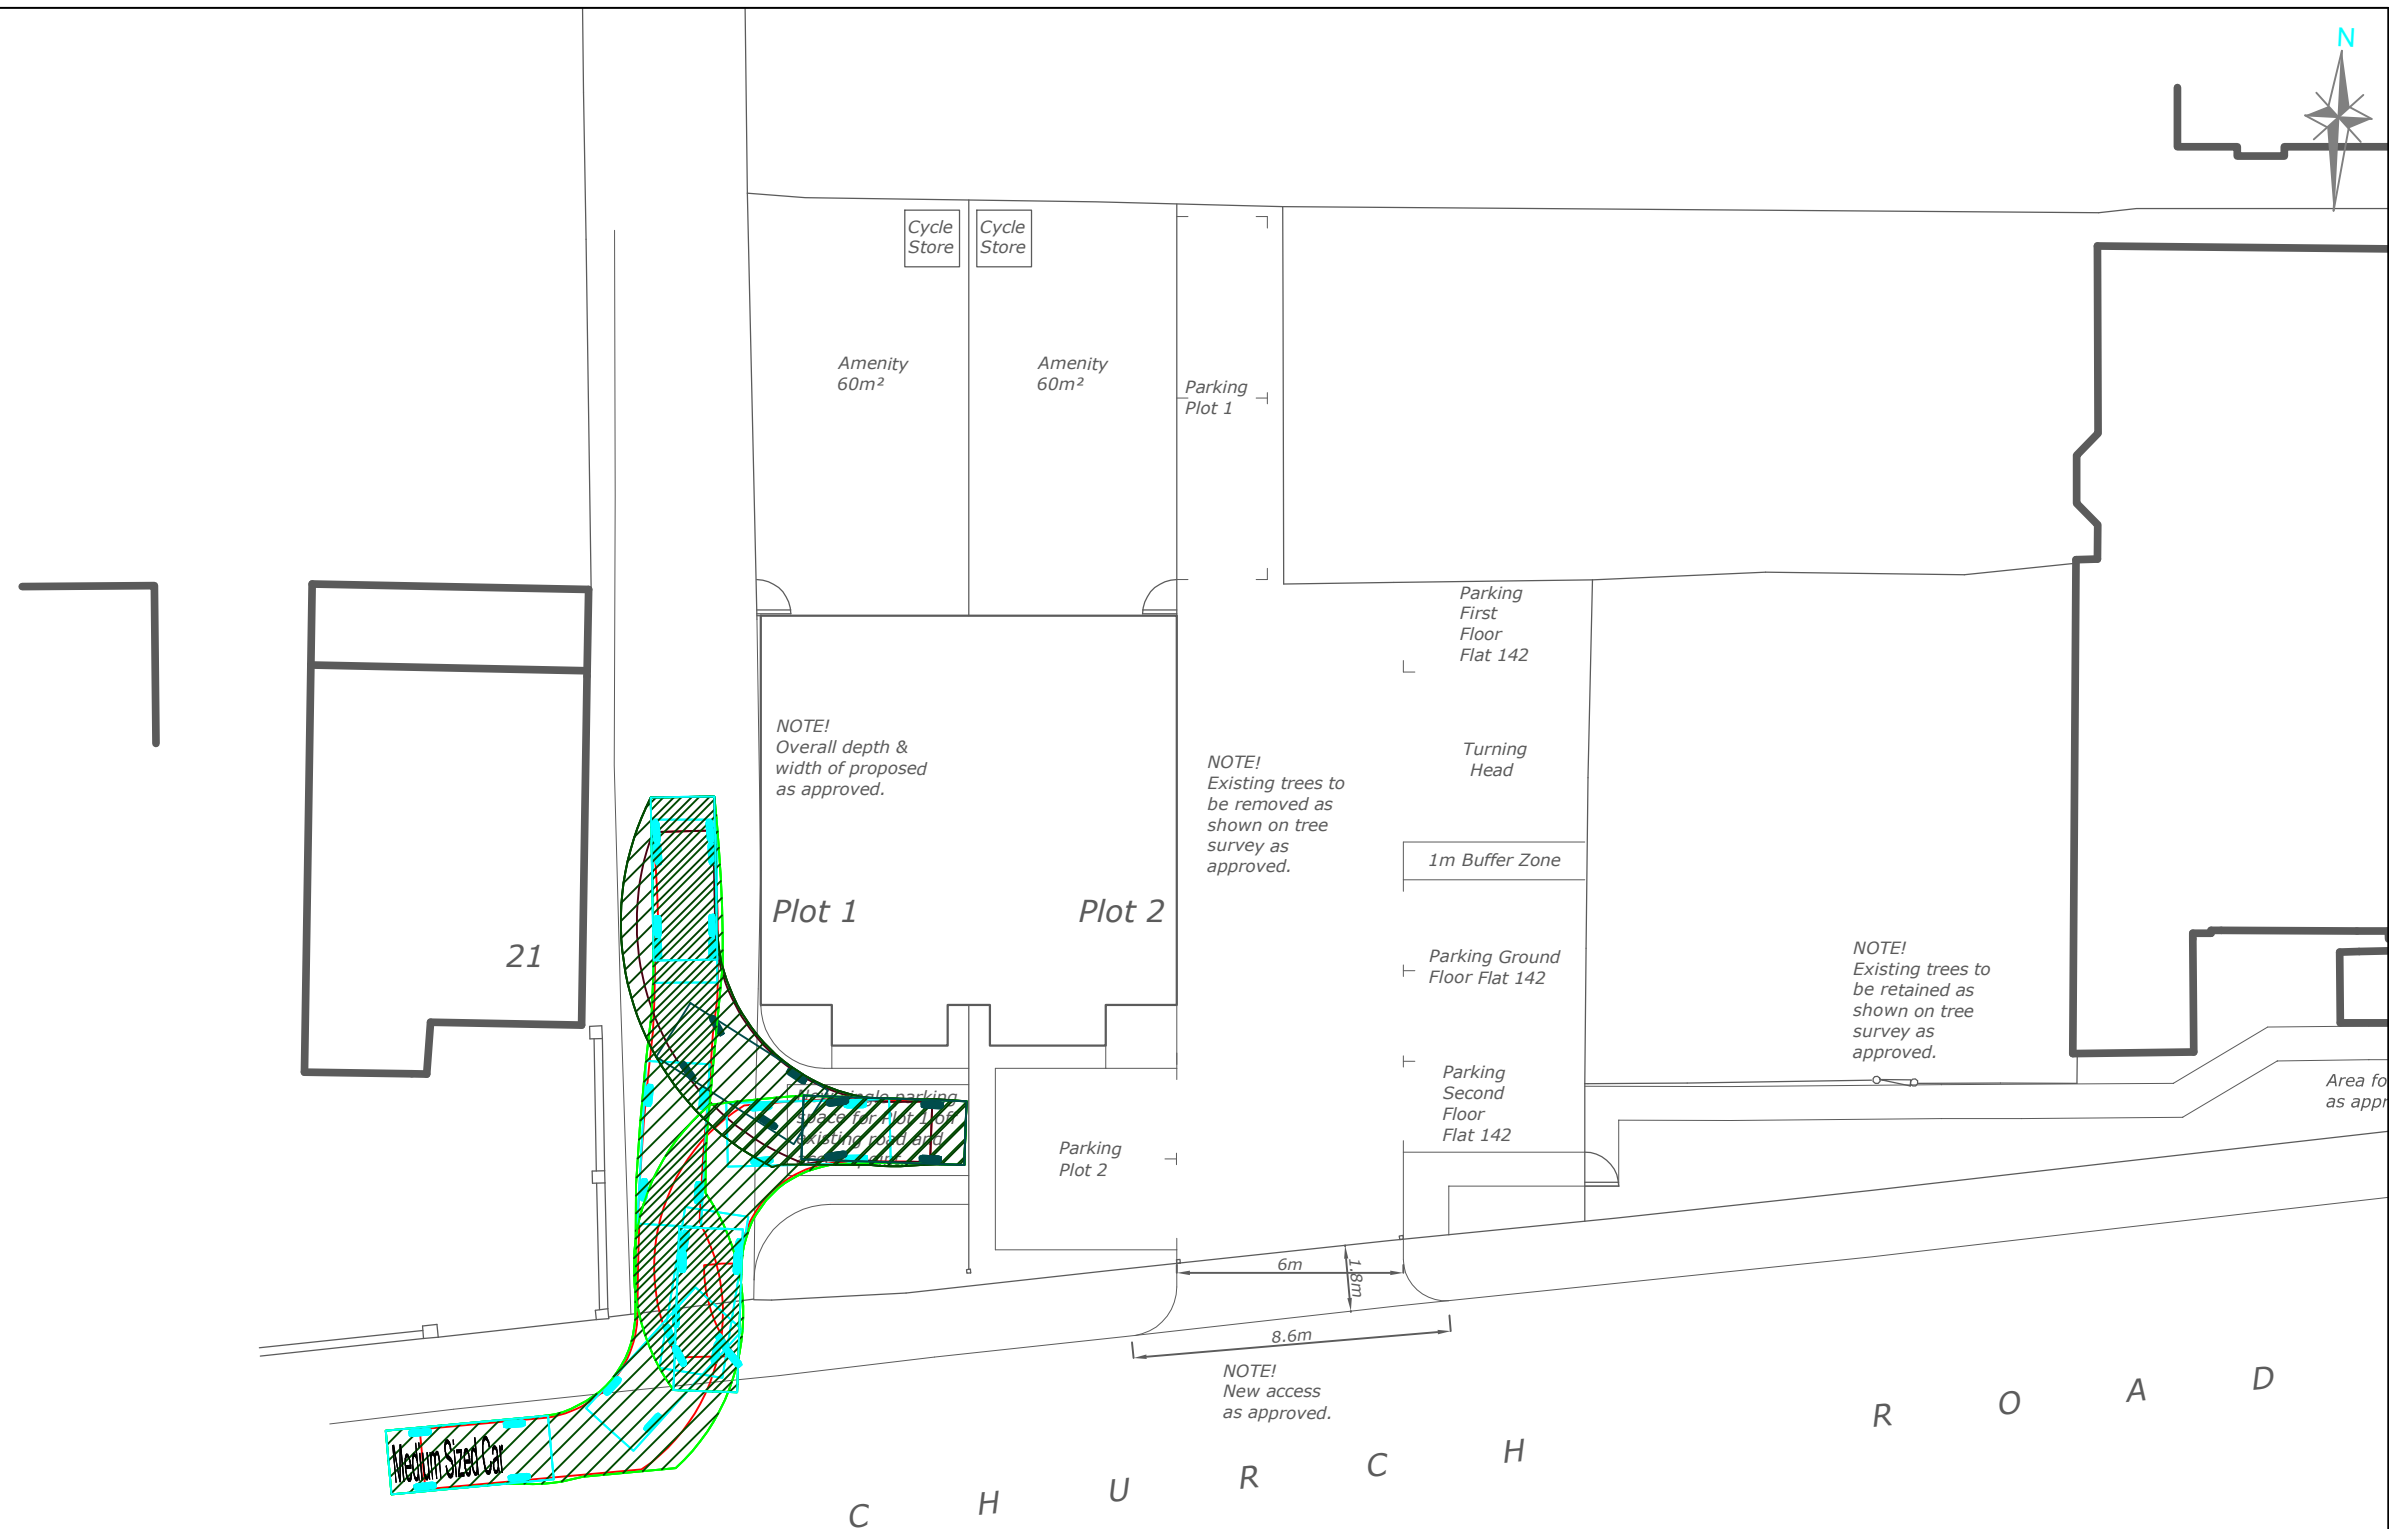

Reproduced from Ordnance Survey
with the permission of the Controller
of Her Majesty's Office
© Crown Copyright



Highway Planning Ltd
59 Barnards Hill
Marlow
Bucks
SL7 2NX
01628 488444

REV	AMENDMENTS	DRAWN	CHKD	DATE
Job Title 140 – 142 GREEN LANE, NORTHWOOD				
Client RIVERGATE HOMES				
Drawing Title SWEPT PATH – MEDIUM CAR				
Scale	Date	Designed	Drawn	Drawing No
1:200 @ A3	16 JUNE 21	DFM	DFM	21.90 – 001