

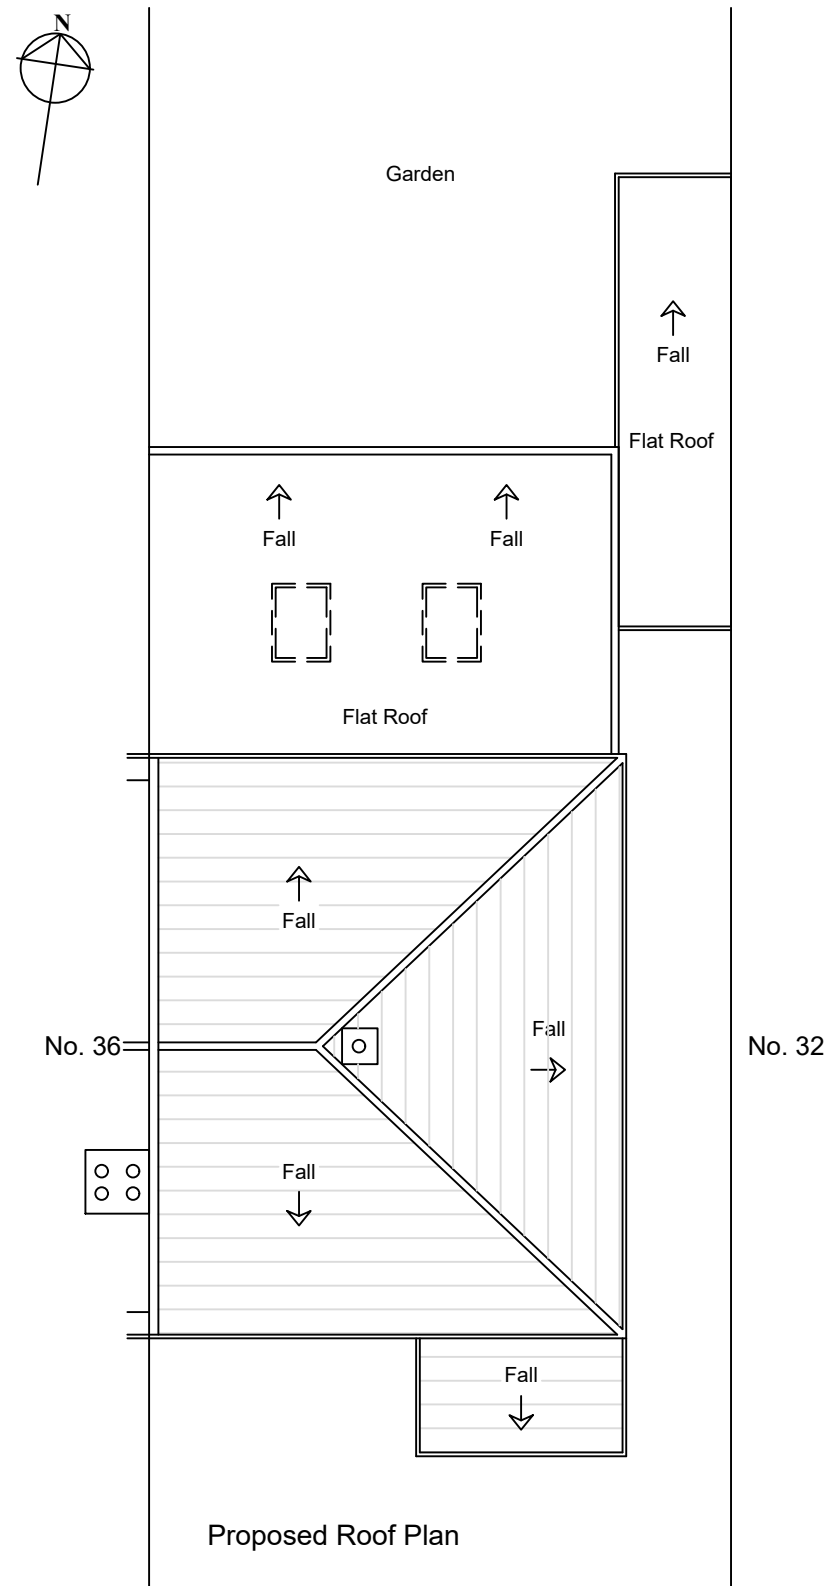
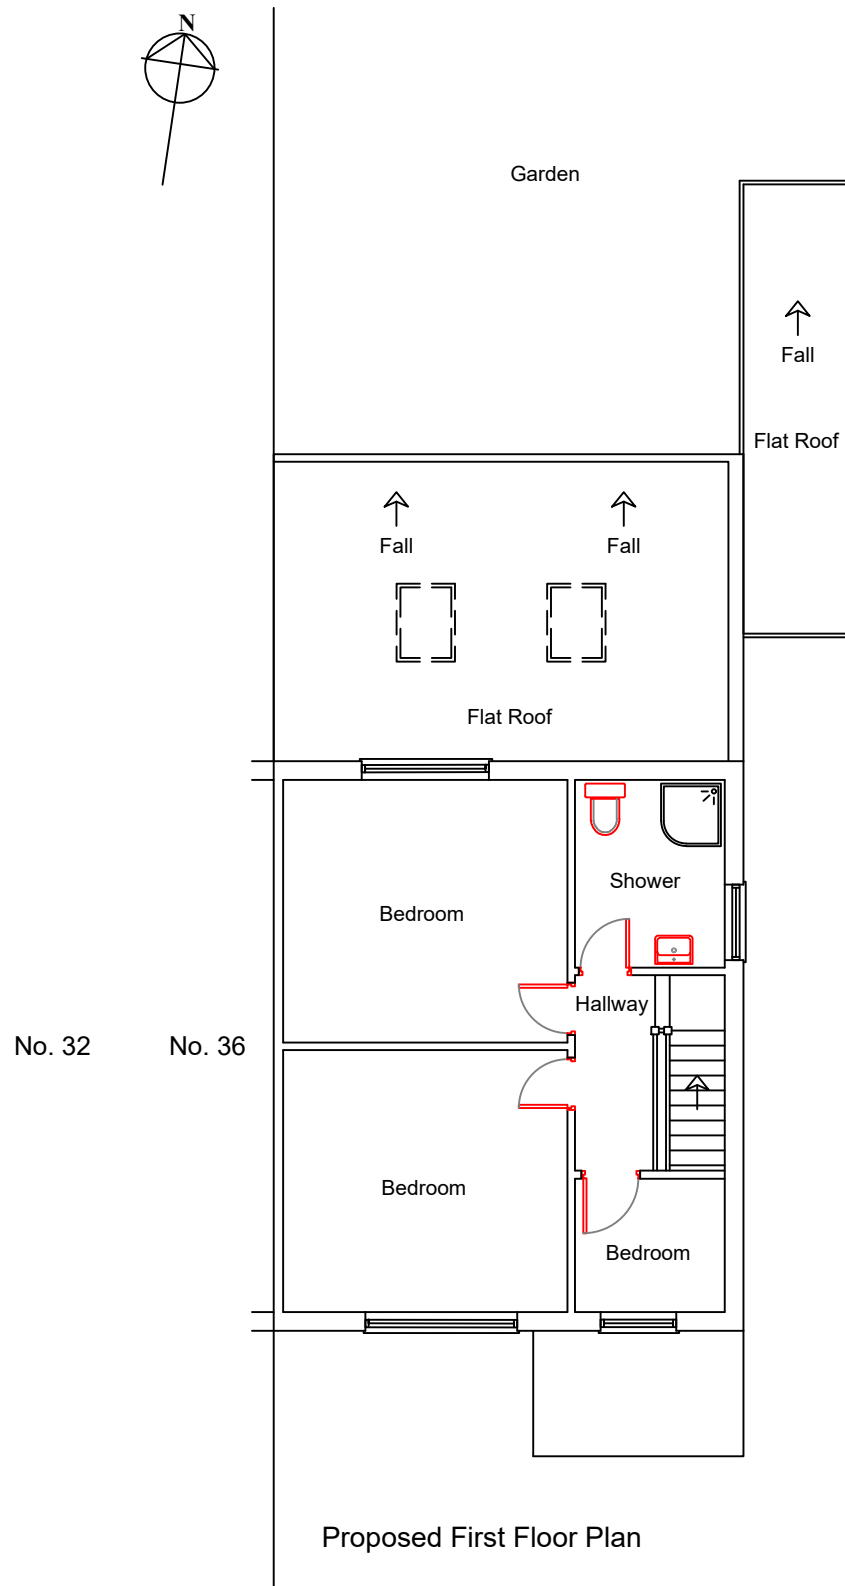


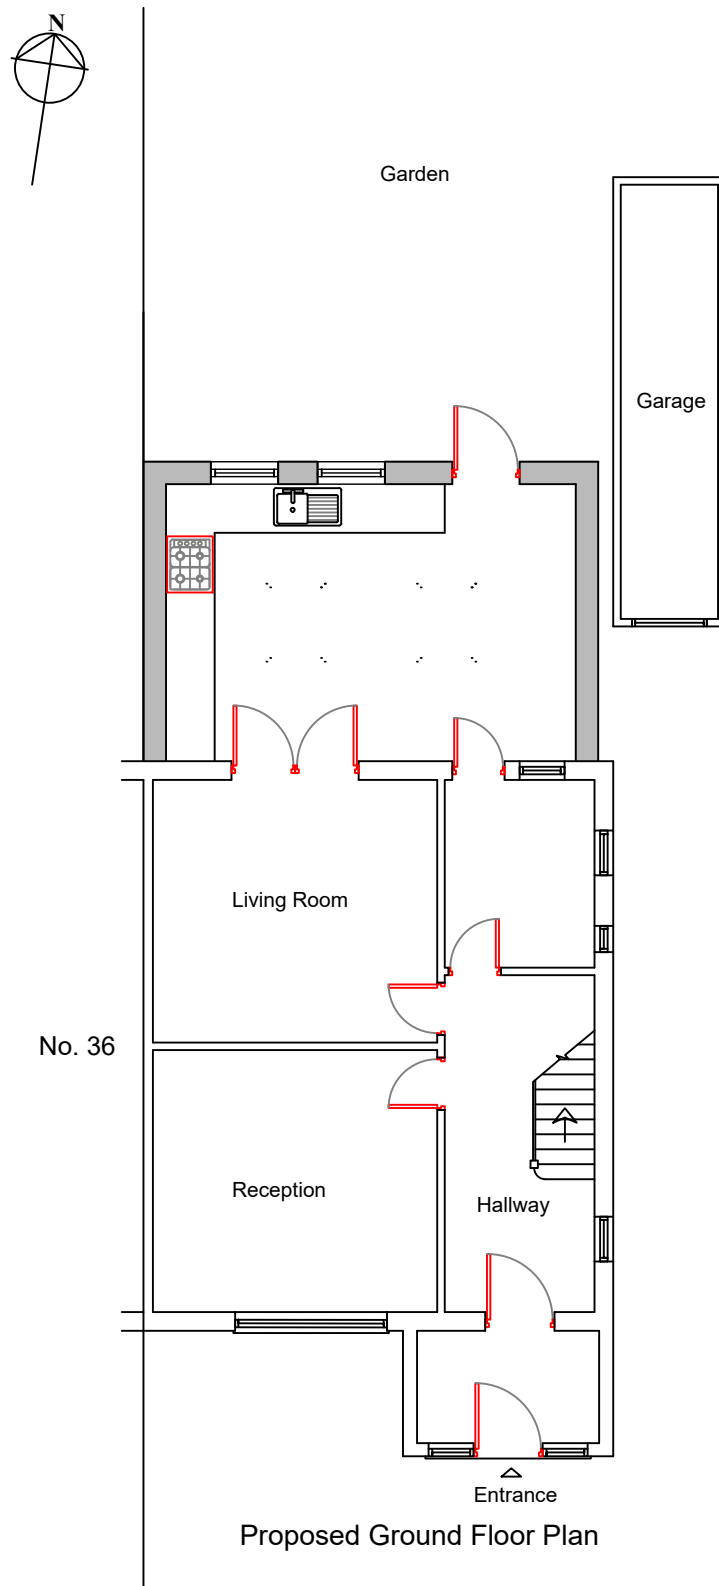

COPYRIGHT: The contents of this drawing may not be reproduced in whole or in part without express written consent of Power it Up LTD.

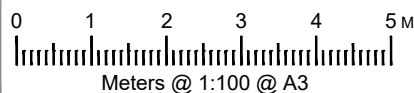

IMPORTANT NOTES:

PARTY WALL etc. Act 1996: Written notice must be given to adjoining owners prior to start of work on site, 2 month's notice for works to party wall or party structure, one month's notice for all other works.
Notices to be served when working on existing party walls, new building on the boundary line between neighbouring pieces of land and excavating near neighbouring buildings.

Revision	Date	Amendment
	11.02.2018	

Client: MR & MRS CAETANO DE BRITO

Project: 4 METRE GROUND FLOOR EXTENSION,
34 LAWRENCE ROAD, HAYES,
UB4 8QB

Drawing: **PROPOSED PLANS**

Scale: N.T.S @ A3 BUILDING REGULATIONS ISSUE

Date: FEB 2018 Drawn by: IK Checked by: IK

Drawing N° Revision

Power it Up Ltd
Civil Engineering

6 Shepherds Bush Road,
London, W6 7PJ
E.mail: poweritupltd@hotmail.com
Mob: 07973319955