

EXISTING FIRST FLOOR PLAN

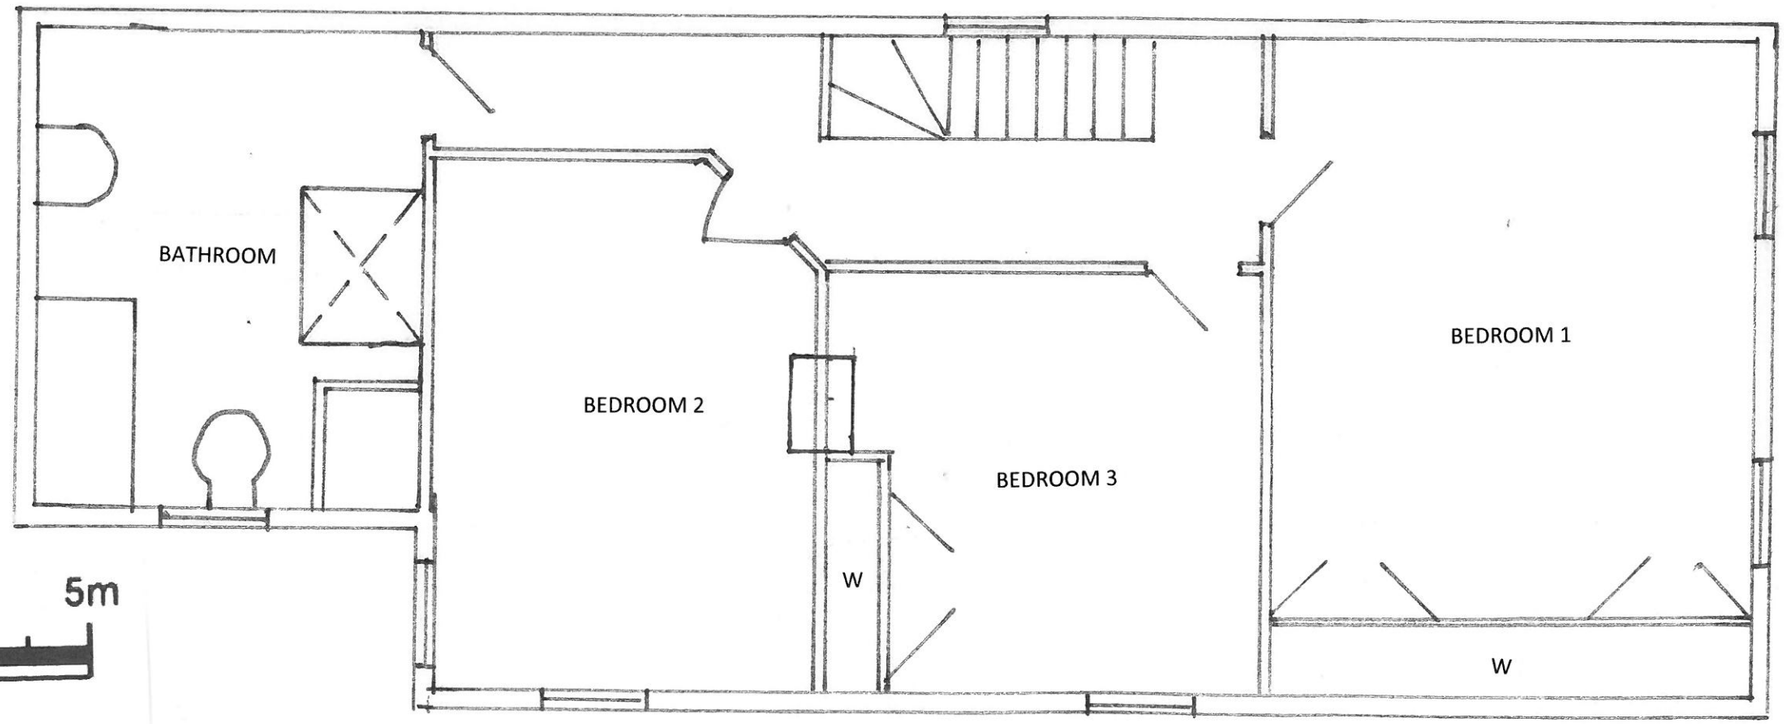

0m 5m

SCALE BAR

EXISTING GROUND FLOOR PLAN

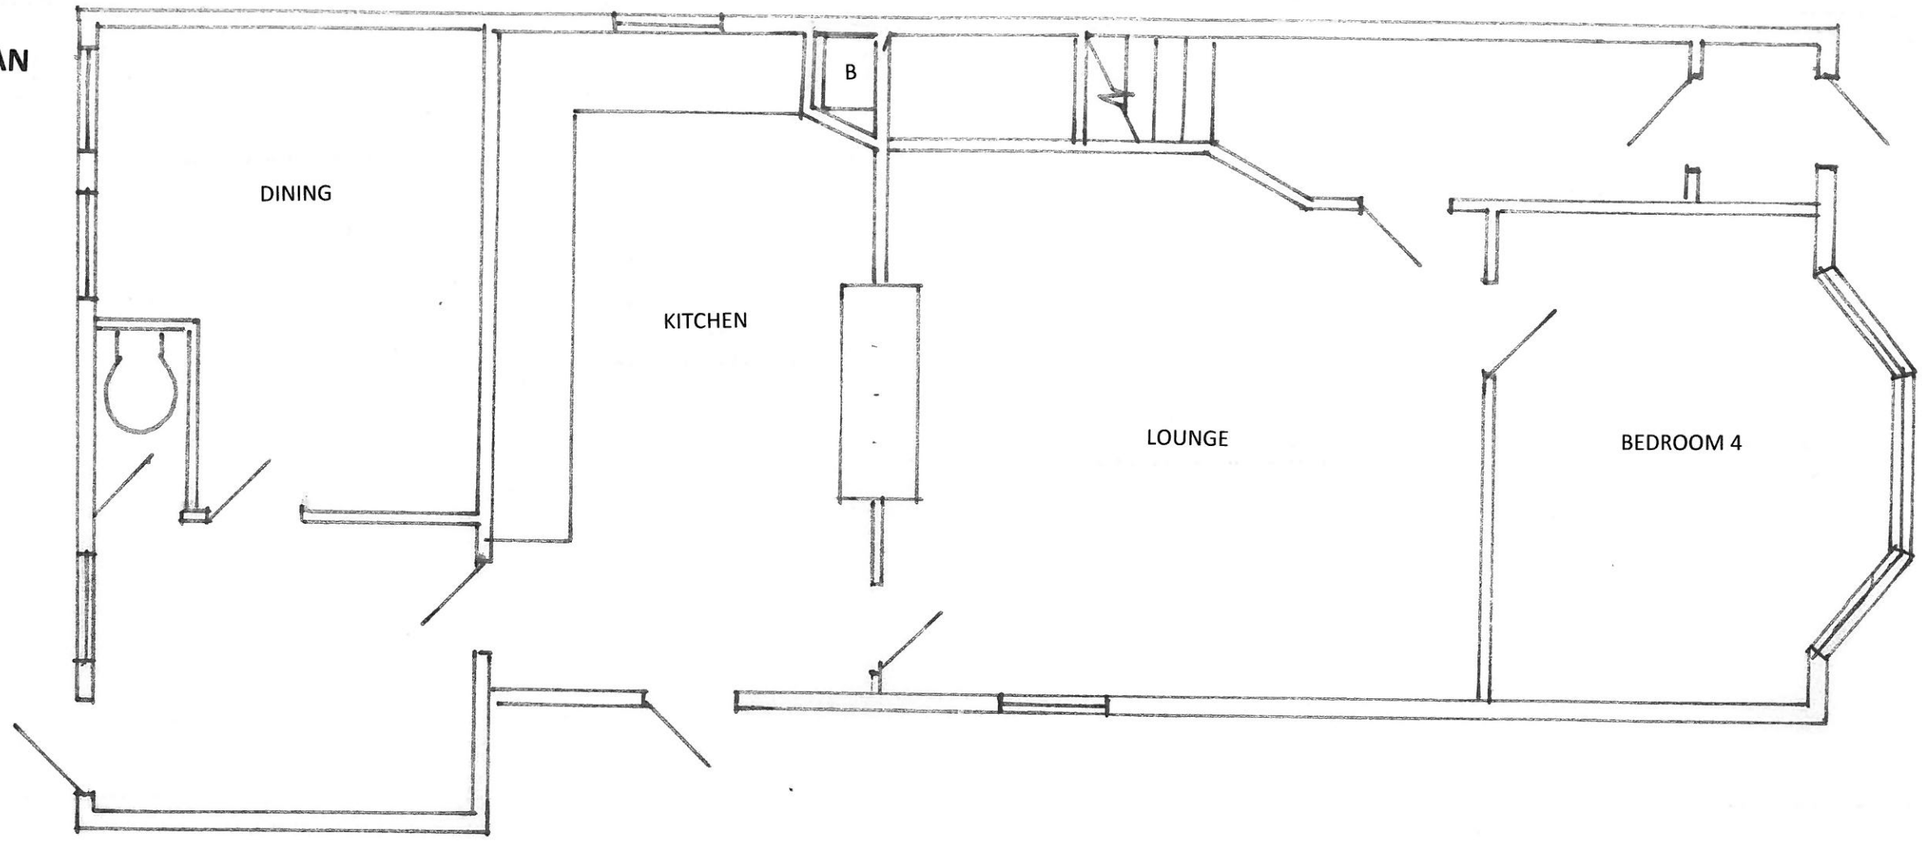

LOCATION	22A NEW ROAD, HILLINGDON, UB8 3DX
DRAWING	EXISTING FLOOR PLANS
SCALE	1:50 AT A3
DATE	SEPTEMBER 2017
DRAWING NO.	22ANR/02